©2016 Westwood Professional Services, Inc.

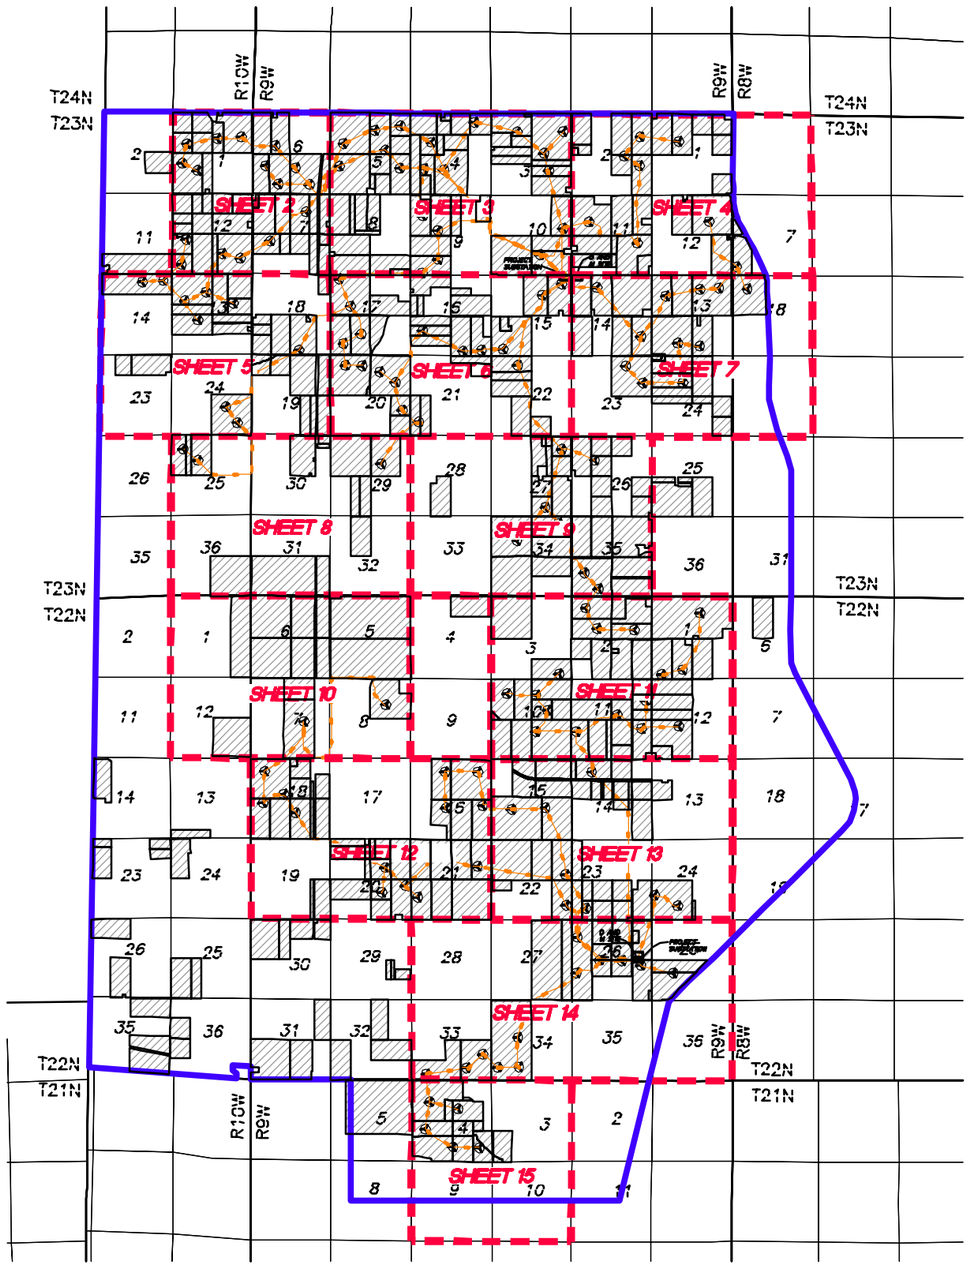

LEGEND

- PROPOSED WIND TURBINE
- PROPOSED UNDERGROUND COLLECTOR LINE LOCATION
- PARTICIPATING PROJECT PROPERTY
- PROJECT BOUNDARY
- SHEET BOUNDARY

N

0' 10000' 20000'

Date: 9-19-16 Sheet: 1 OF 15

SHEET 01.dwg

Westwood

Phone (320) 253-9495
Fax (320) 253-8737
Toll Free (800) 270-9495

3701 12th Street North, Suite 206
St. Cloud, MN 56303
westwoodps.com

Westwood Professional Services, Inc.

Designed: .
Checked: .
Drawn: .
Record Drawing by/date: .

Prepared for:

Orion Renewables

Jordan Creek Wind Farm

Warren County, Indiana

Preliminary Site Layout (Index)

©2016 Westwood Professional Services, Inc.

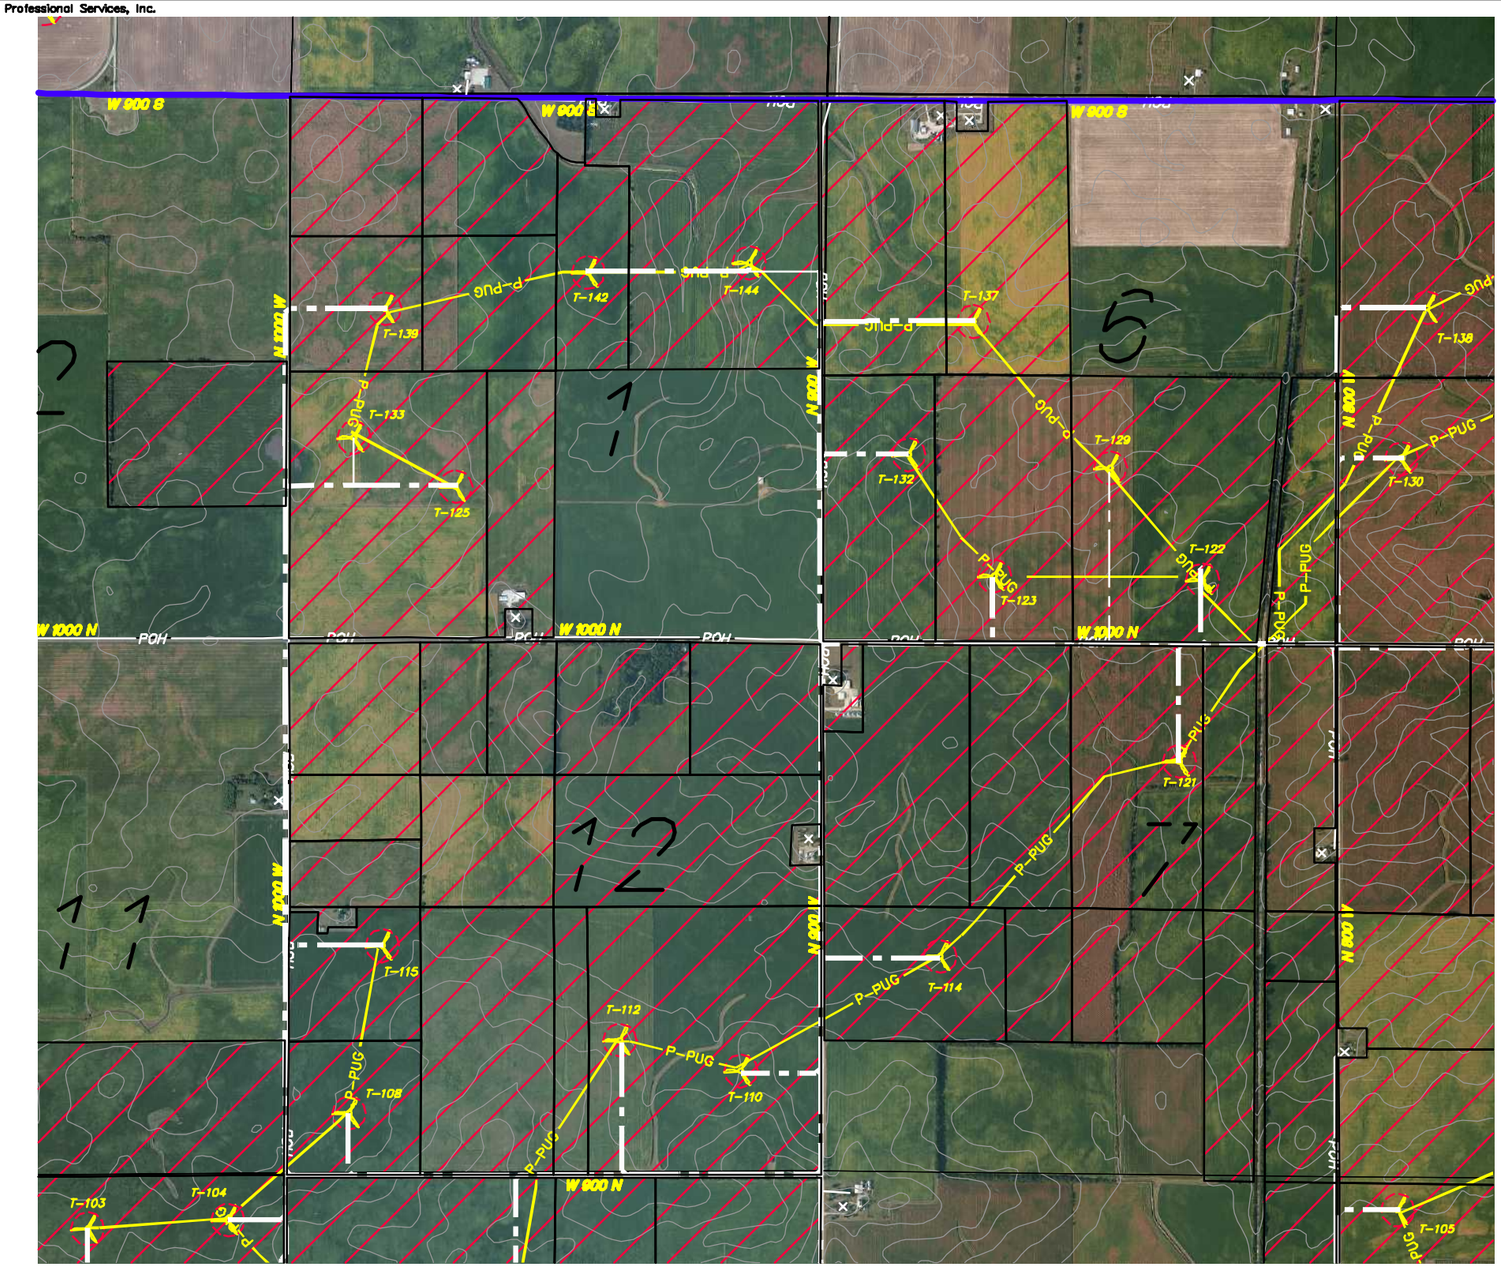

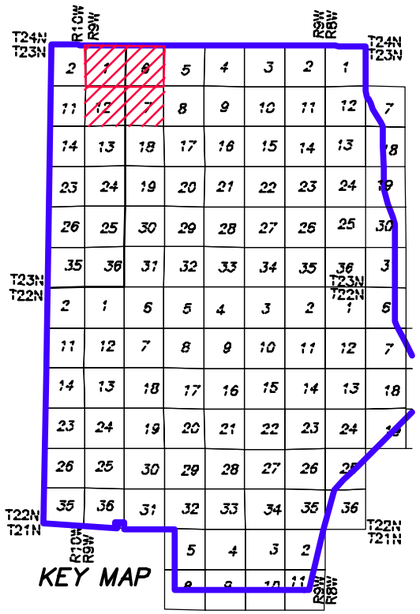

LEGEND

- T-105 — PROPOSED WIND TURBINE AND TURBINE NUMBER
- PROPOSED ACCESS ROAD CENTERLINE LOCATION
- P-PUG — PROPOSED UNDERGROUND COLLECTOR LINE LOCATION
- PARTICIPATING PROJECT PROPERTY
- POH — EXISTING OVERHEAD POWER LINE
- OCCUPIED HOUSE
- 5' CONTOUR LINE

N

0' 1500' 3000'

Date: 9-19-16 Sheet: 2 OF 15

SHEET 02.dwg

Westwood

Phone (320) 253-9495
Fax (320) 253-8737
Toll Free (800) 270-9495

3701 12th Street North, Suite 206
St. Cloud, MN 56303
westwoodps.com

Westwood Professional Services, Inc.

Designed: .
Checked: .
Drawn: .
Record Drawing by/date: .

Prepared for:

Orion Renewables

Jordan Creek Wind Farm

Warren County, Indiana

Preliminary Site Layout (Detail)

©2016 Westwood Professional Services, Inc.

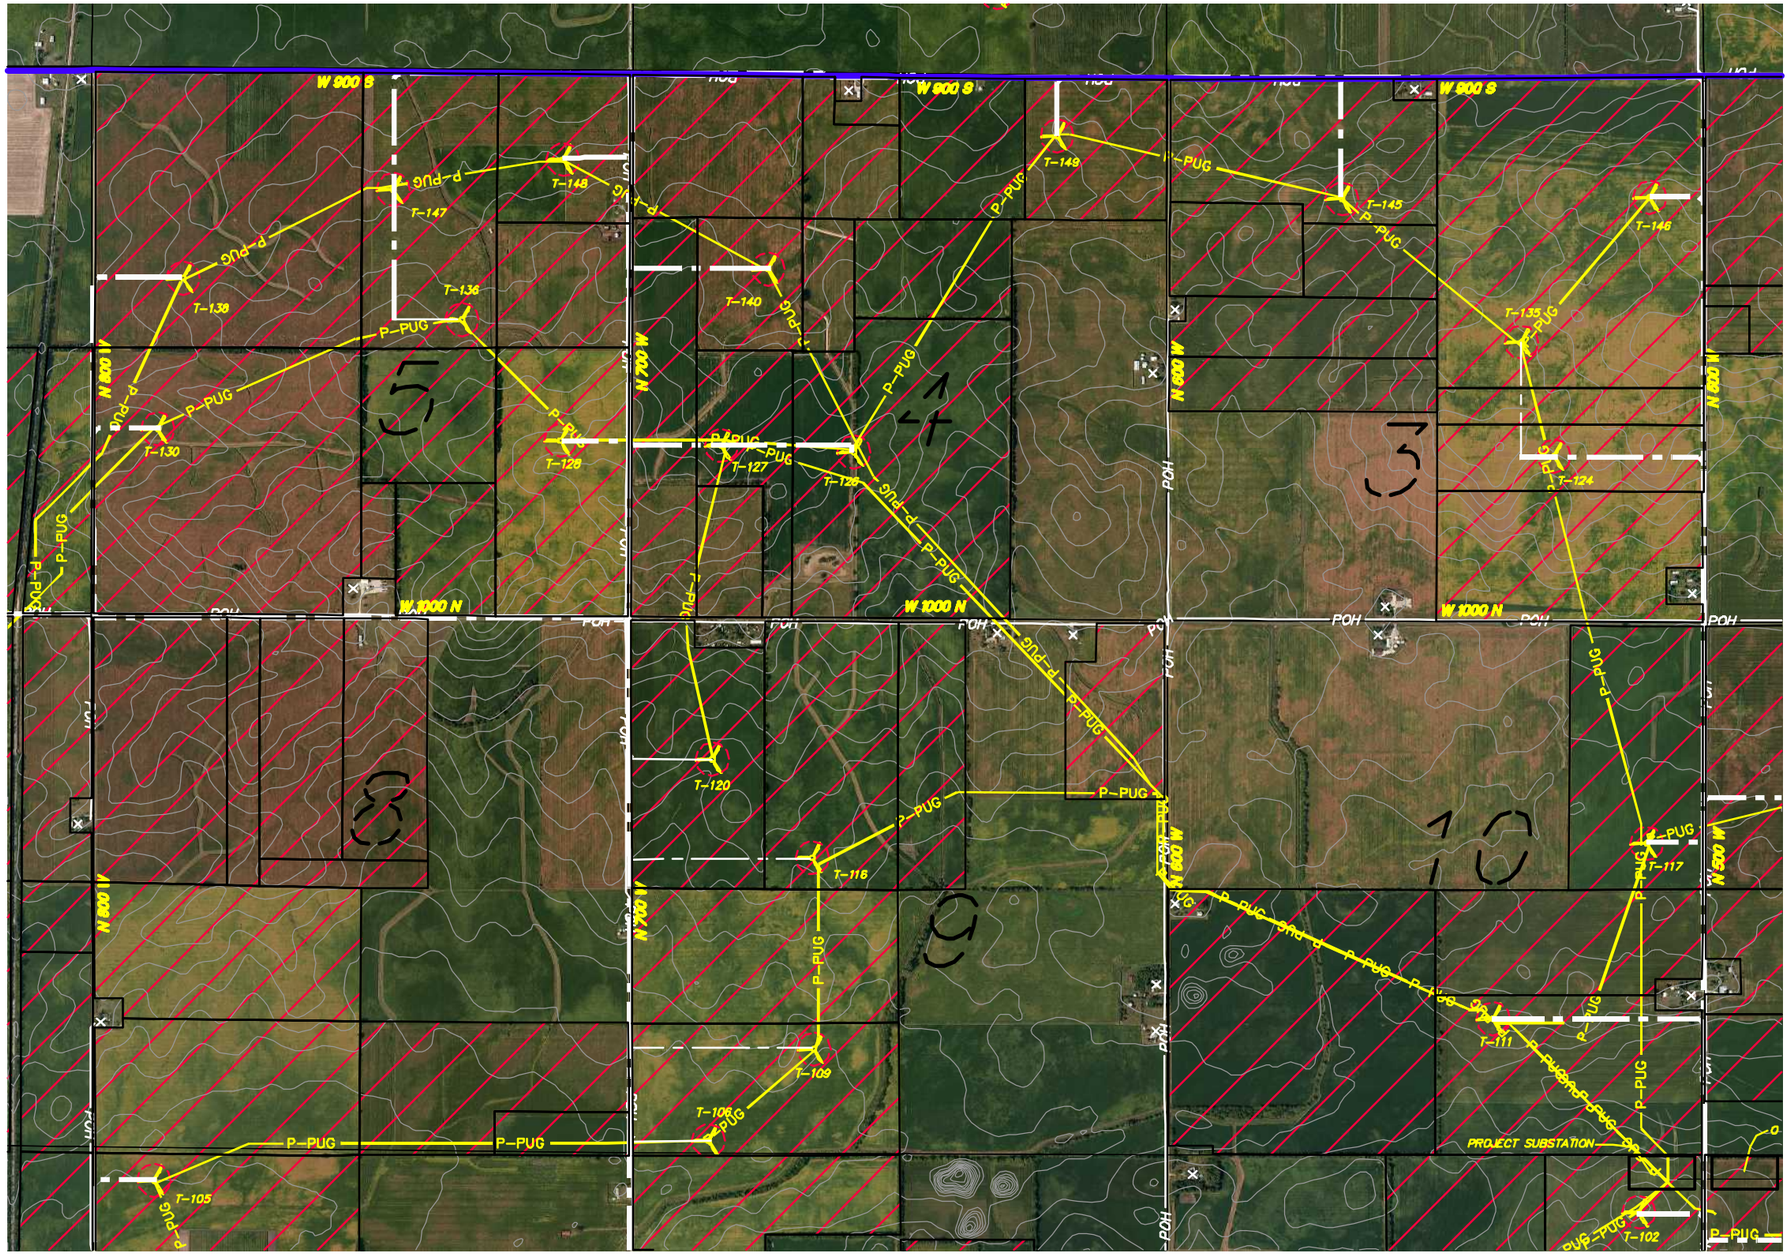

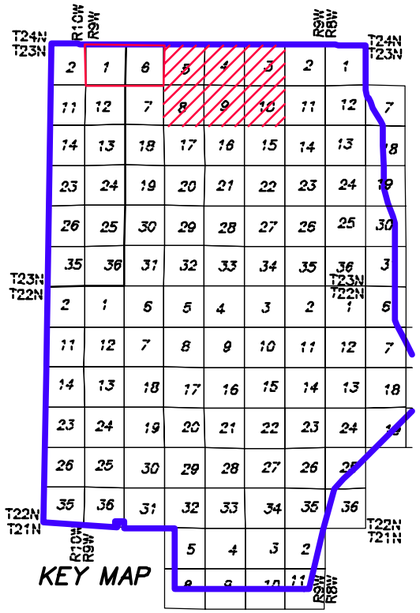

LEGEND

- T-105 — PROPOSED WIND TURBINE AND TURBINE NUMBER
- PROPOSED ACCESS ROAD CENTERLINE LOCATION
- P-PUG — PROPOSED UNDERGROUND COLLECTOR LINE LOCATION
- PARTICIPATING PROJECT PROPERTY
- POH — EXISTING OVERHEAD POWER LINE
- OCCUPIED HOUSE
- 5' CONTOUR LINE

N

0' 1500' 3000'

Date: 9-19-16 Sheet: 3 OF 15

SHEET 03.dwg

Westwood

Phone (320) 253-9495
Fax (320) 253-8737
Toll Free (800) 270-9495

3701 12th Street North, Suite 206
St. Cloud, MN 56303
westwoodps.com

Westwood Professional Services, Inc.

Designed: .
Checked: .
Drawn: .
Record Drawing by/date: .

Prepared for:

Orion Renewables

Jordan Creek Wind Farm

Warren County, Indiana

Preliminary Site Layout (Detail)

©2016 Westwood Professional Services, Inc.

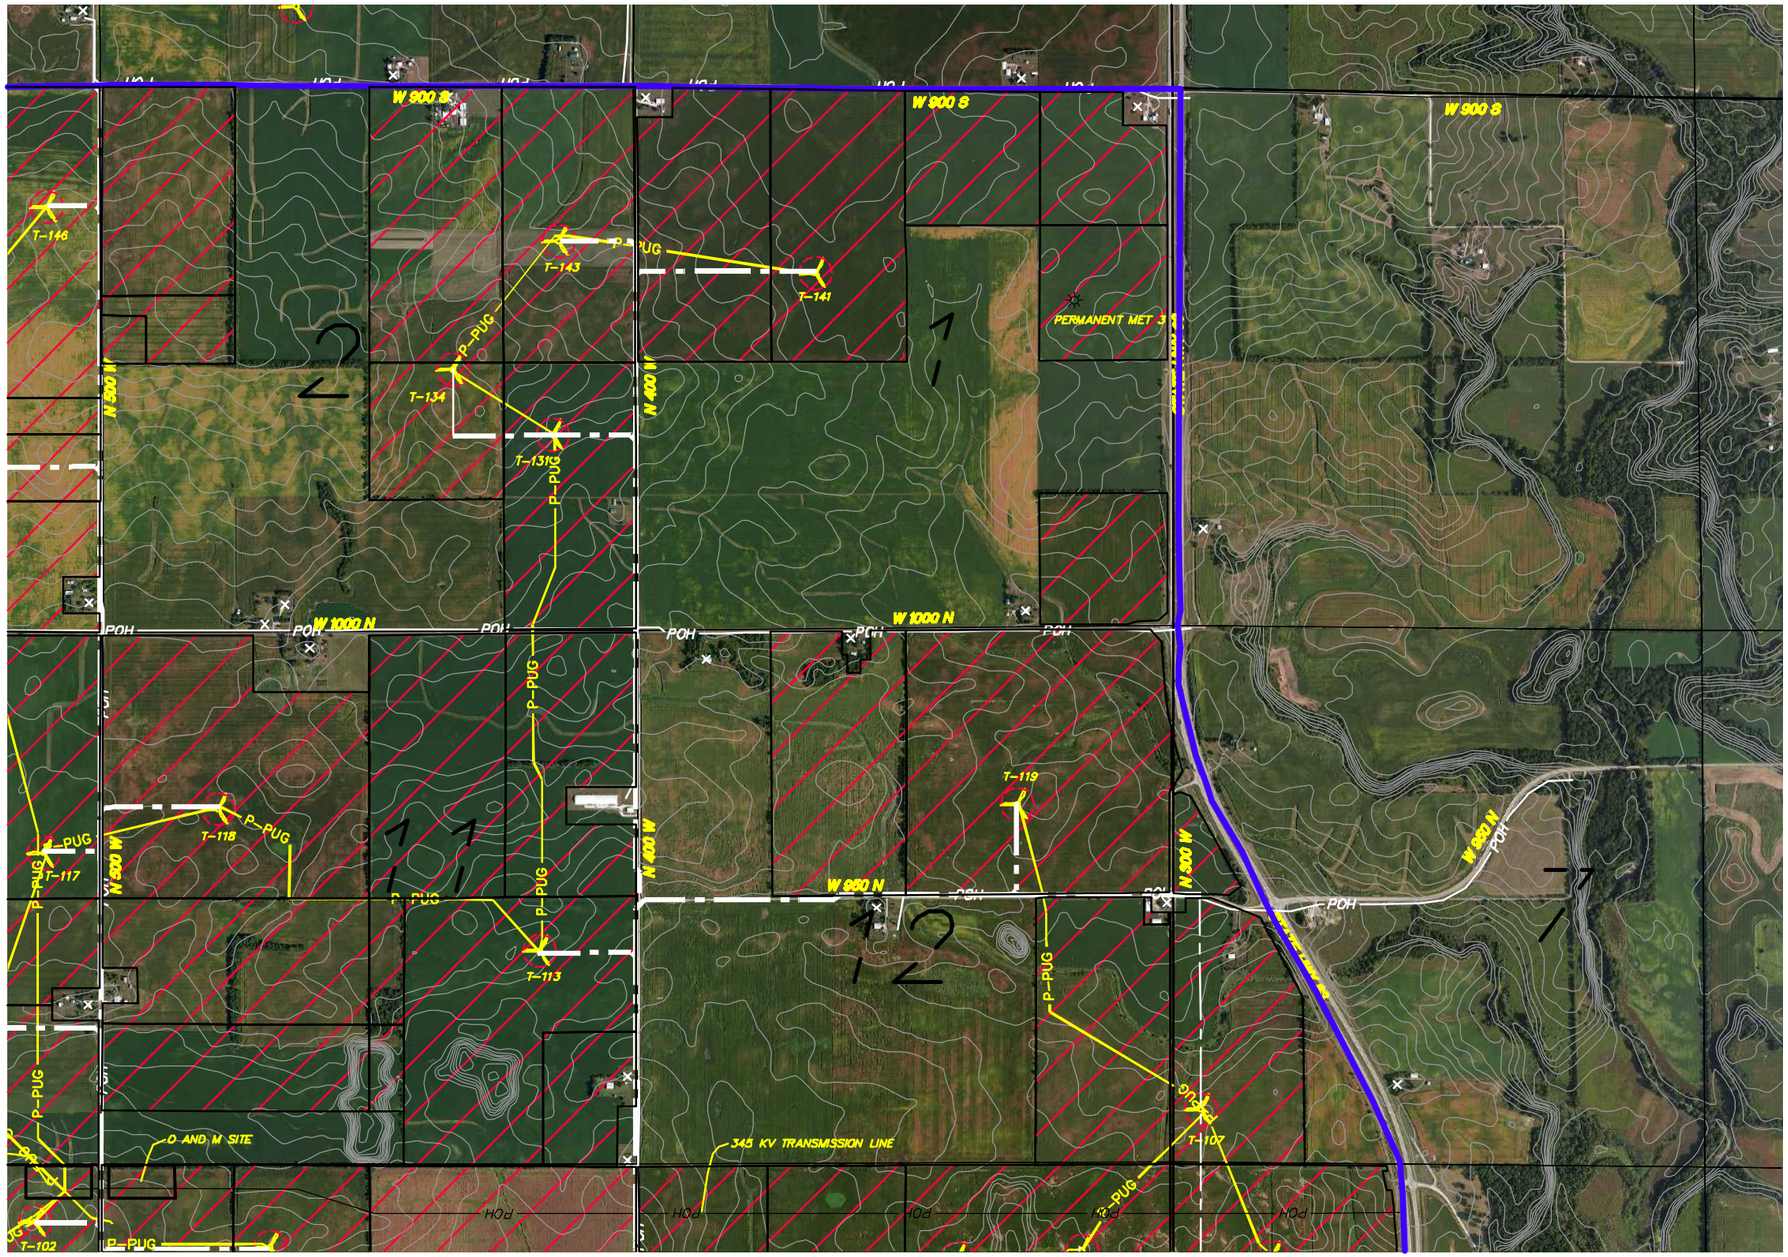

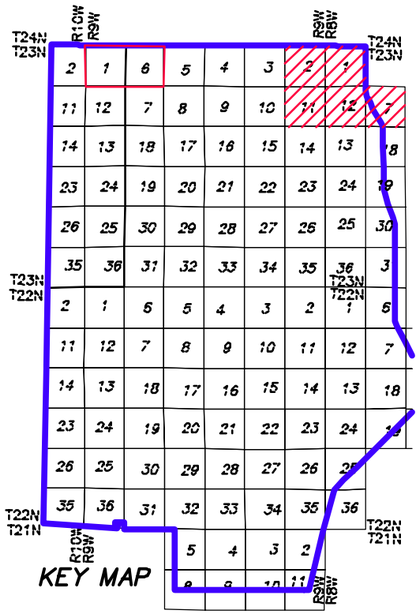

LEGEND

- PROPOSED WIND TURBINE AND TURBINE NUMBER (T-105)
- PROPOSED ACCESS ROAD CENTERLINE LOCATION
- PROPOSED UNDERGROUND COLLECTOR LINE LOCATION (P-PUG)
- PARTICIPATING PROJECT PROPERTY
- EXISTING OVERHEAD POWER LINE (POH)
- OCCUPIED HOUSE
- 5' CONTOUR LINE

0' 1500' 3000'

Date: 9-19-16 Sheet: 4 OF 15

SHEET 04.dwg

Westwood

Phone (320) 253-9495
Fax (320) 253-8737
Toll Free (800) 270-9495

3701 12th Street North, Suite 206
St. Cloud, MN 56303
westwoodps.com

Westwood Professional Services, Inc.

Designed: .
Checked: .
Drawn: .
Record Drawing by/date: .

Prepared for:

Orion Renewables

Jordan Creek Wind Farm

Warren County, Indiana

Preliminary Site Layout (Detail)

©2016 Westwood Professional Services, Inc.

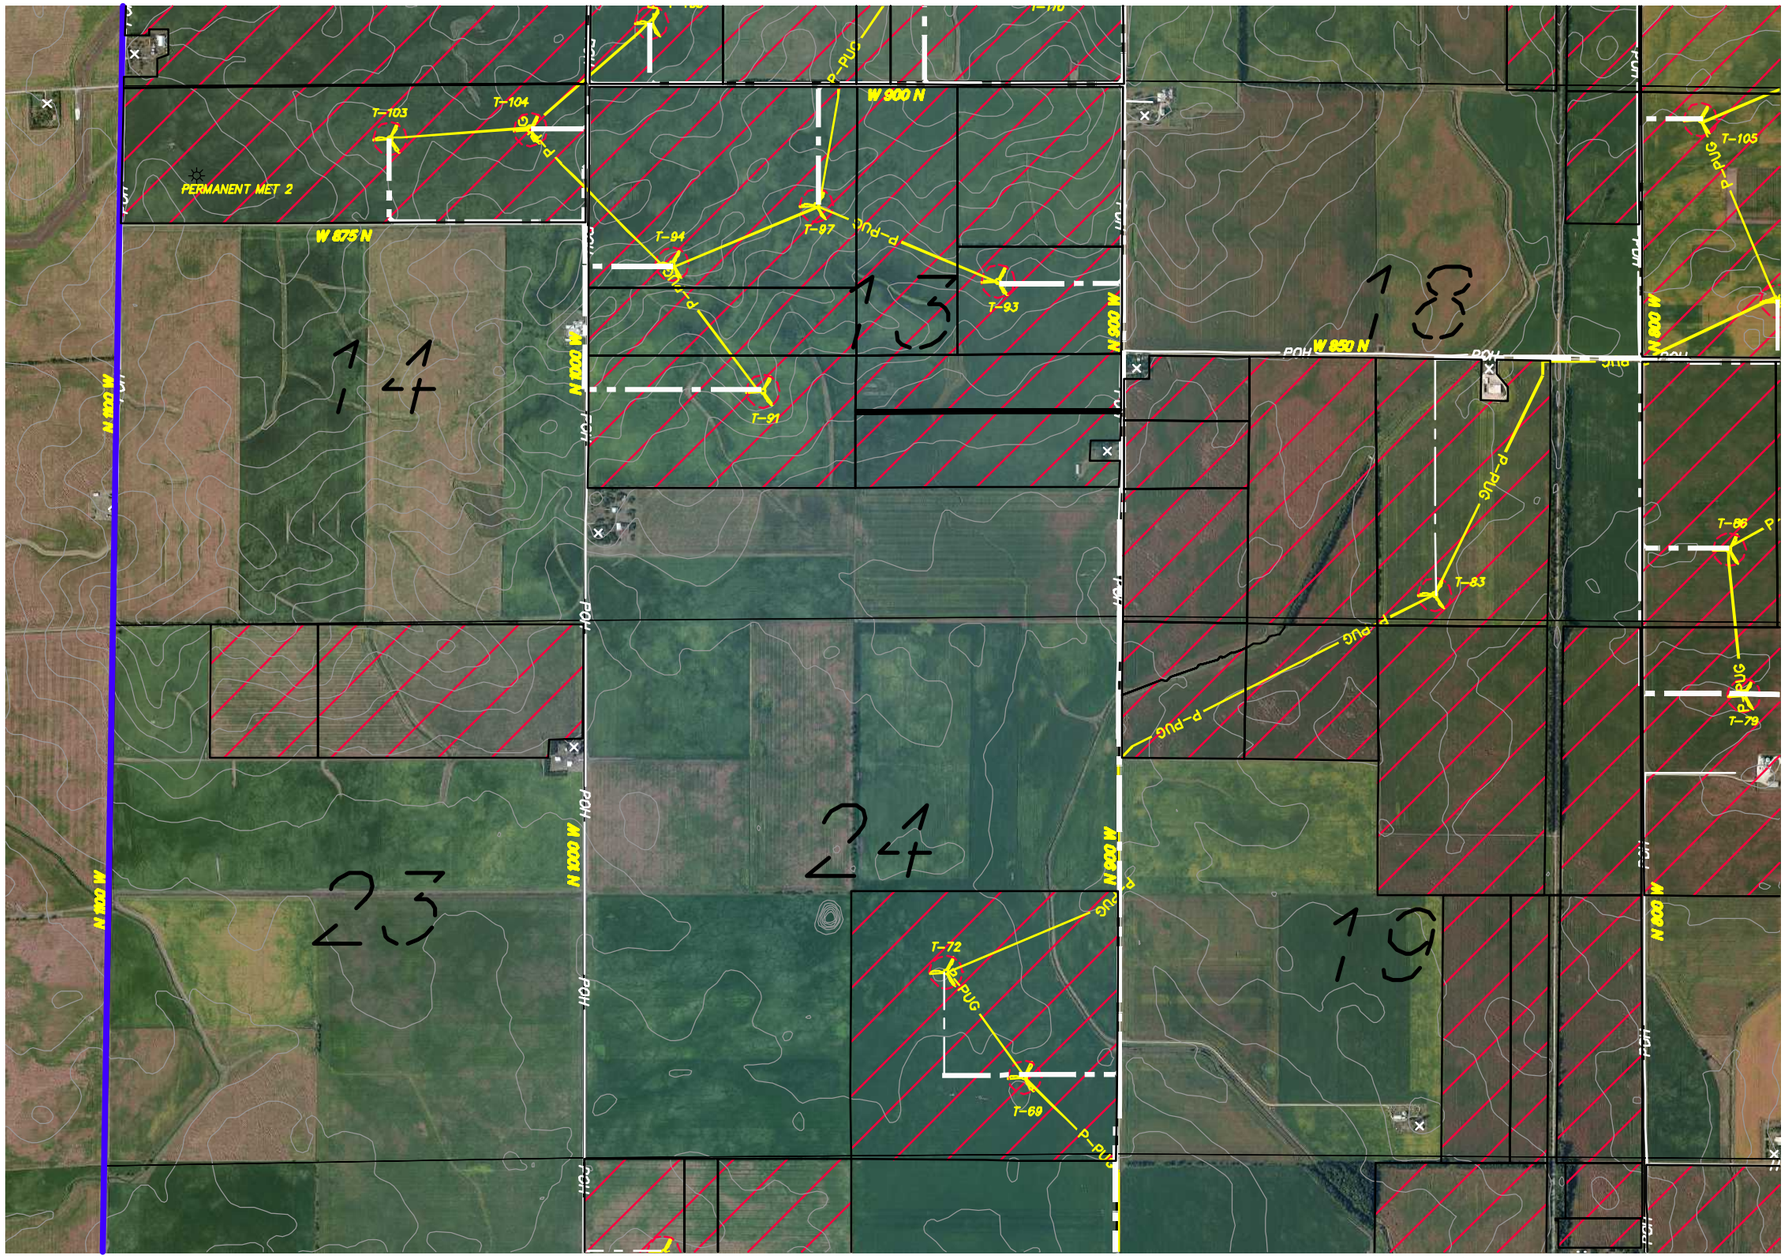

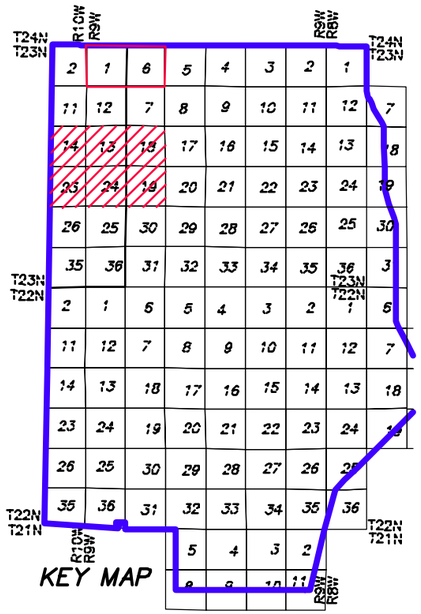

LEGEND

- PROPOSED WIND TURBINE AND TURBINE NUMBER (T-105)
- PROPOSED ACCESS ROAD CENTERLINE LOCATION
- P-PUG — PROPOSED UNDERGROUND COLLECTOR LINE LOCATION
- PARTICIPATING PROJECT PROPERTY
- POH — EXISTING OVERHEAD POWER LINE
- OCCUPIED HOUSE
- 5' CONTOUR LINE

0' 1500' 3000'

Date: 9-19-16 Sheet: 5 OF 15

SHEET 05.dwg

Westwood

Phone (320) 253-9495
Fax (320) 253-8737
Toll Free (800) 270-9495

3701 12th Street North, Suite 206
St. Cloud, MN 56303
westwoodps.com

Westwood Professional Services, Inc.

Designed: .
Checked: .
Drawn: .
Record Drawing by/date: .

Prepared for:

Orion Renewables

Jordan Creek Wind Farm

Warren County, Indiana

Preliminary Site Layout (Detail)

©2016 Westwood Professional Services, Inc.

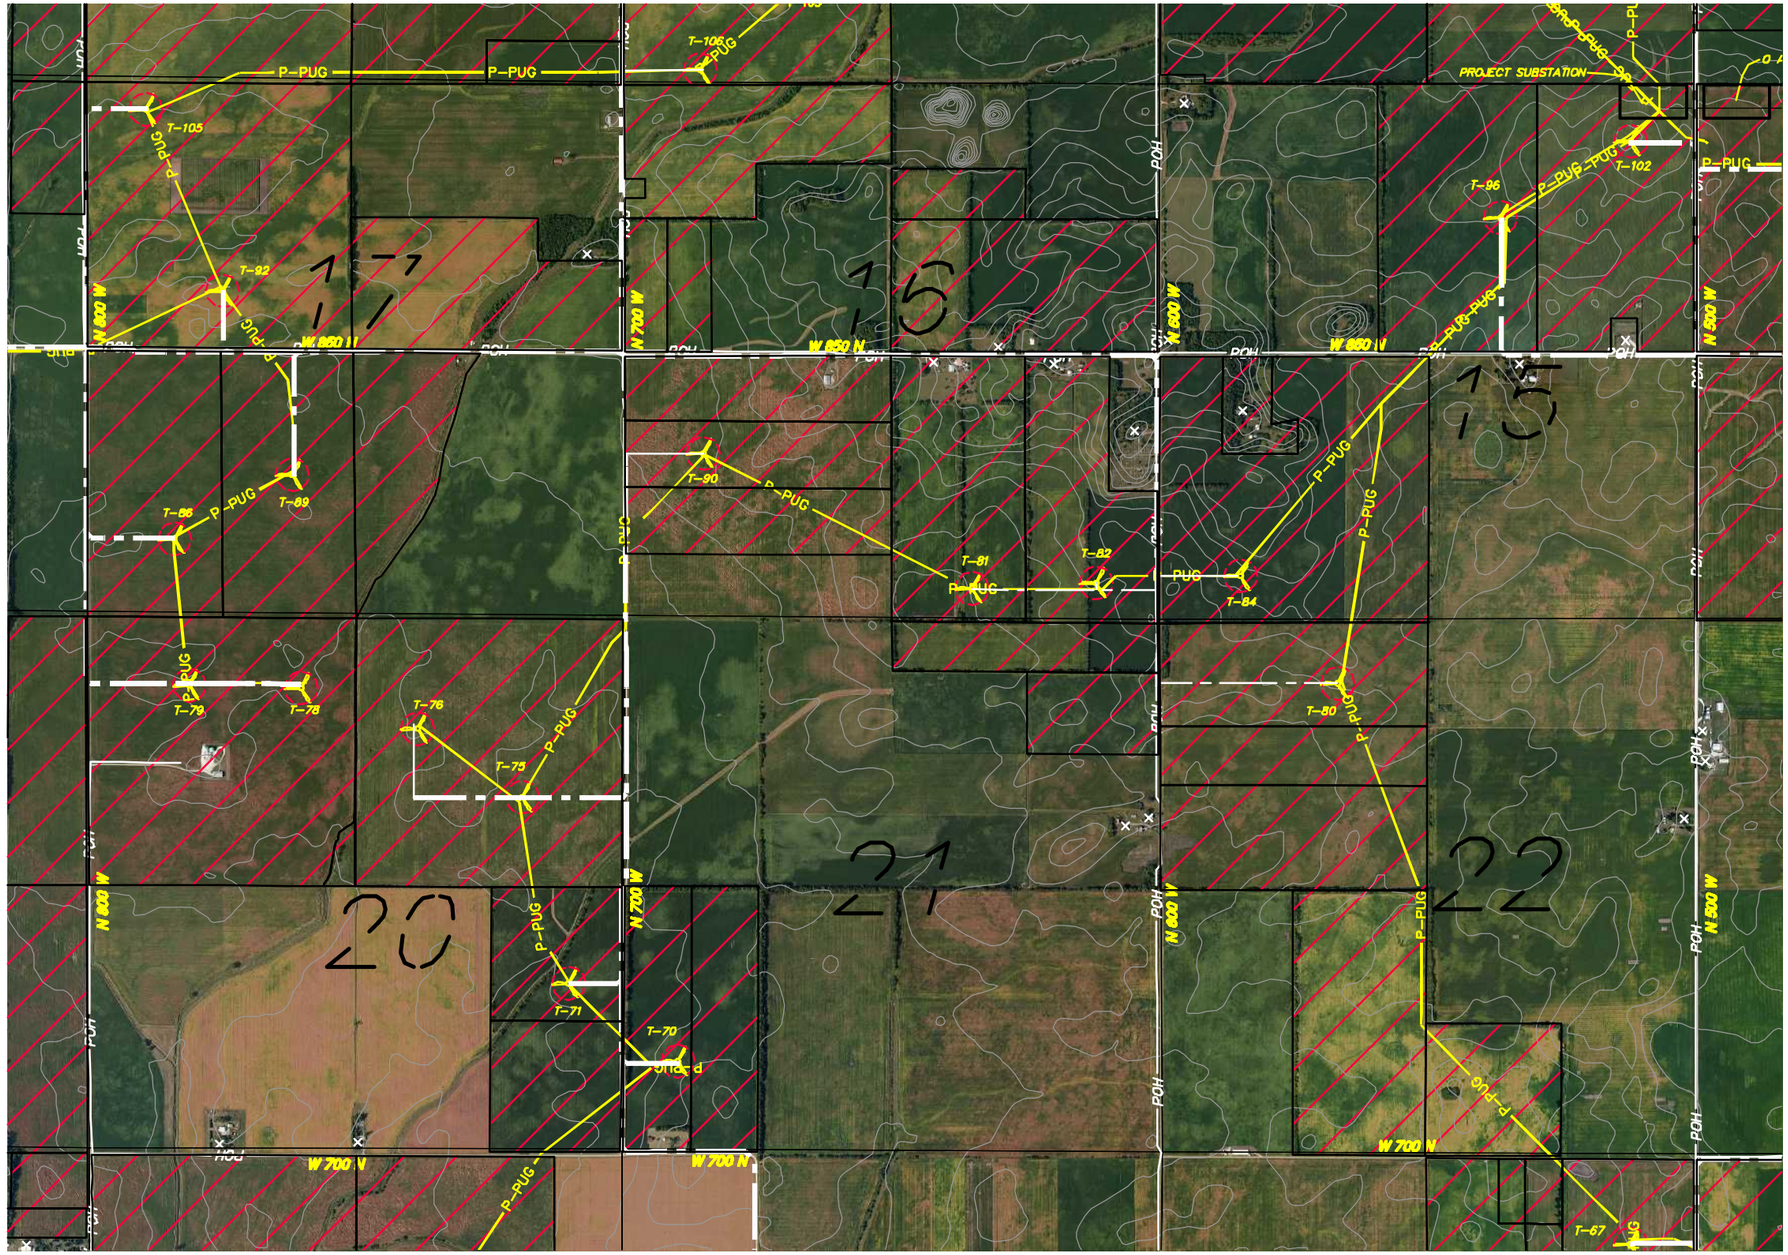

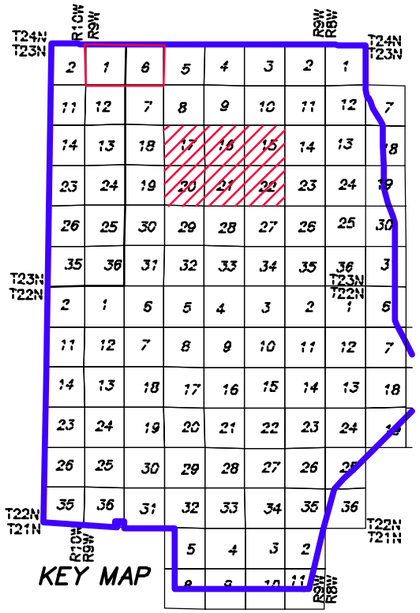

LEGEND

- PROPOSED WIND TURBINE AND TURBINE NUMBER (T-105)
- PROPOSED ACCESS ROAD CENTERLINE LOCATION
- PROPOSED UNDERGROUND COLLECTOR LINE LOCATION (P-PUG)
- PARTICIPATING PROJECT PROPERTY
- EXISTING OVERHEAD POWER LINE (POH)
- OCCUPIED HOUSE
- 5' CONTOUR LINE

N

0' 1500' 3000'

Date: 9-19-16 Sheet: 6 OF 15

SHEET 06.dwg

Westwood

Phone (320) 253-9495
Fax (320) 253-8737
Toll Free (800) 270-9495

3701 12th Street North, Suite 206
St. Cloud, MN 56303
westwoodps.com

Westwood Professional Services, Inc.

Designed: .
Checked: .
Drawn: .
Record Drawing by/date: .

Prepared for:

Orion Renewables

Jordan Creek Wind Farm

Warren County, Indiana

Preliminary Site Layout (Detail)

©2016 Westwood Professional Services, Inc.

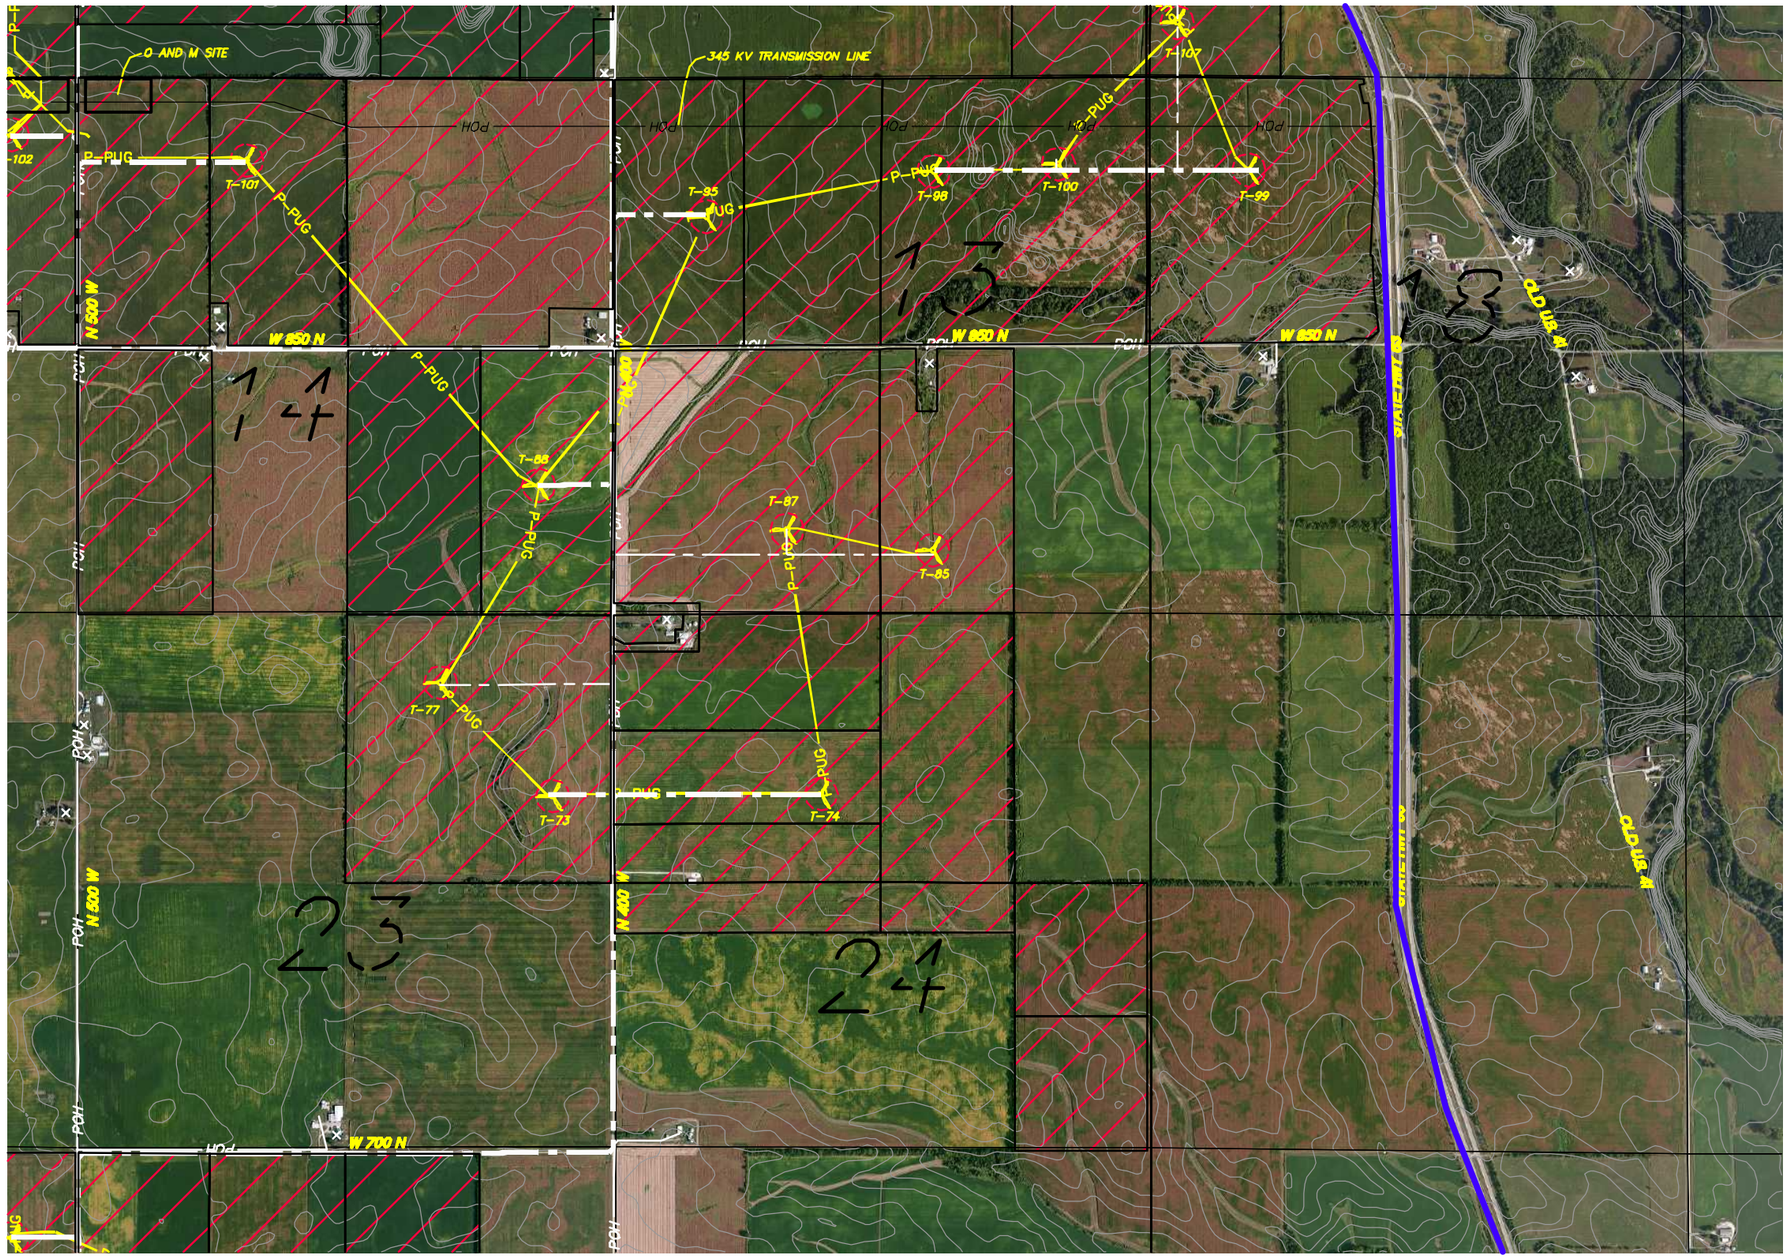

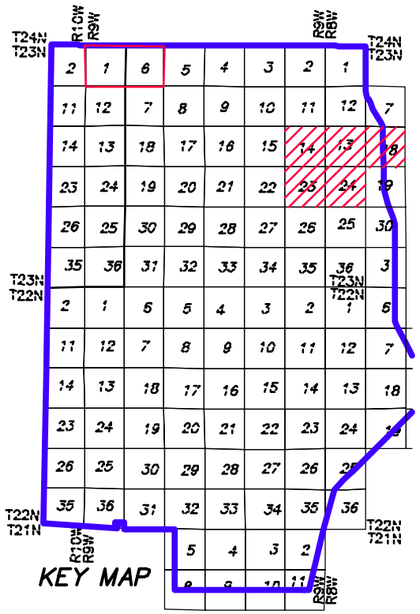

LEGEND

- T-105 — PROPOSED WIND TURBINE AND TURBINE NUMBER
- PROPOSED ACCESS ROAD CENTERLINE LOCATION
- P-PUG — PROPOSED UNDERGROUND COLLECTOR LINE LOCATION
- PARTICIPATING PROJECT PROPERTY
- POH — EXISTING OVERHEAD POWER LINE
- OCCUPIED HOUSE
- 5' CONTOUR LINE

0' 1500' 3000'

Date: 9-19-16 Sheet: 7 OF 15

SHEET 07.dwg

Westwood

Phone (320) 253-9495 3701 12th Street North, Suite 206
Fax (320) 253-8737 St. Cloud, MN 56303
Toll Free (800) 270-9495 westwoodps.com

Westwood Professional Services, Inc.

Designed: .
Checked: .
Drawn: .
Record Drawing by/date: .

Prepared for:

Orion Renewables

Jordan Creek Wind Farm

Warren County, Indiana

Preliminary Site Layout (Detail)

©2016 Westwood Professional Services, Inc.

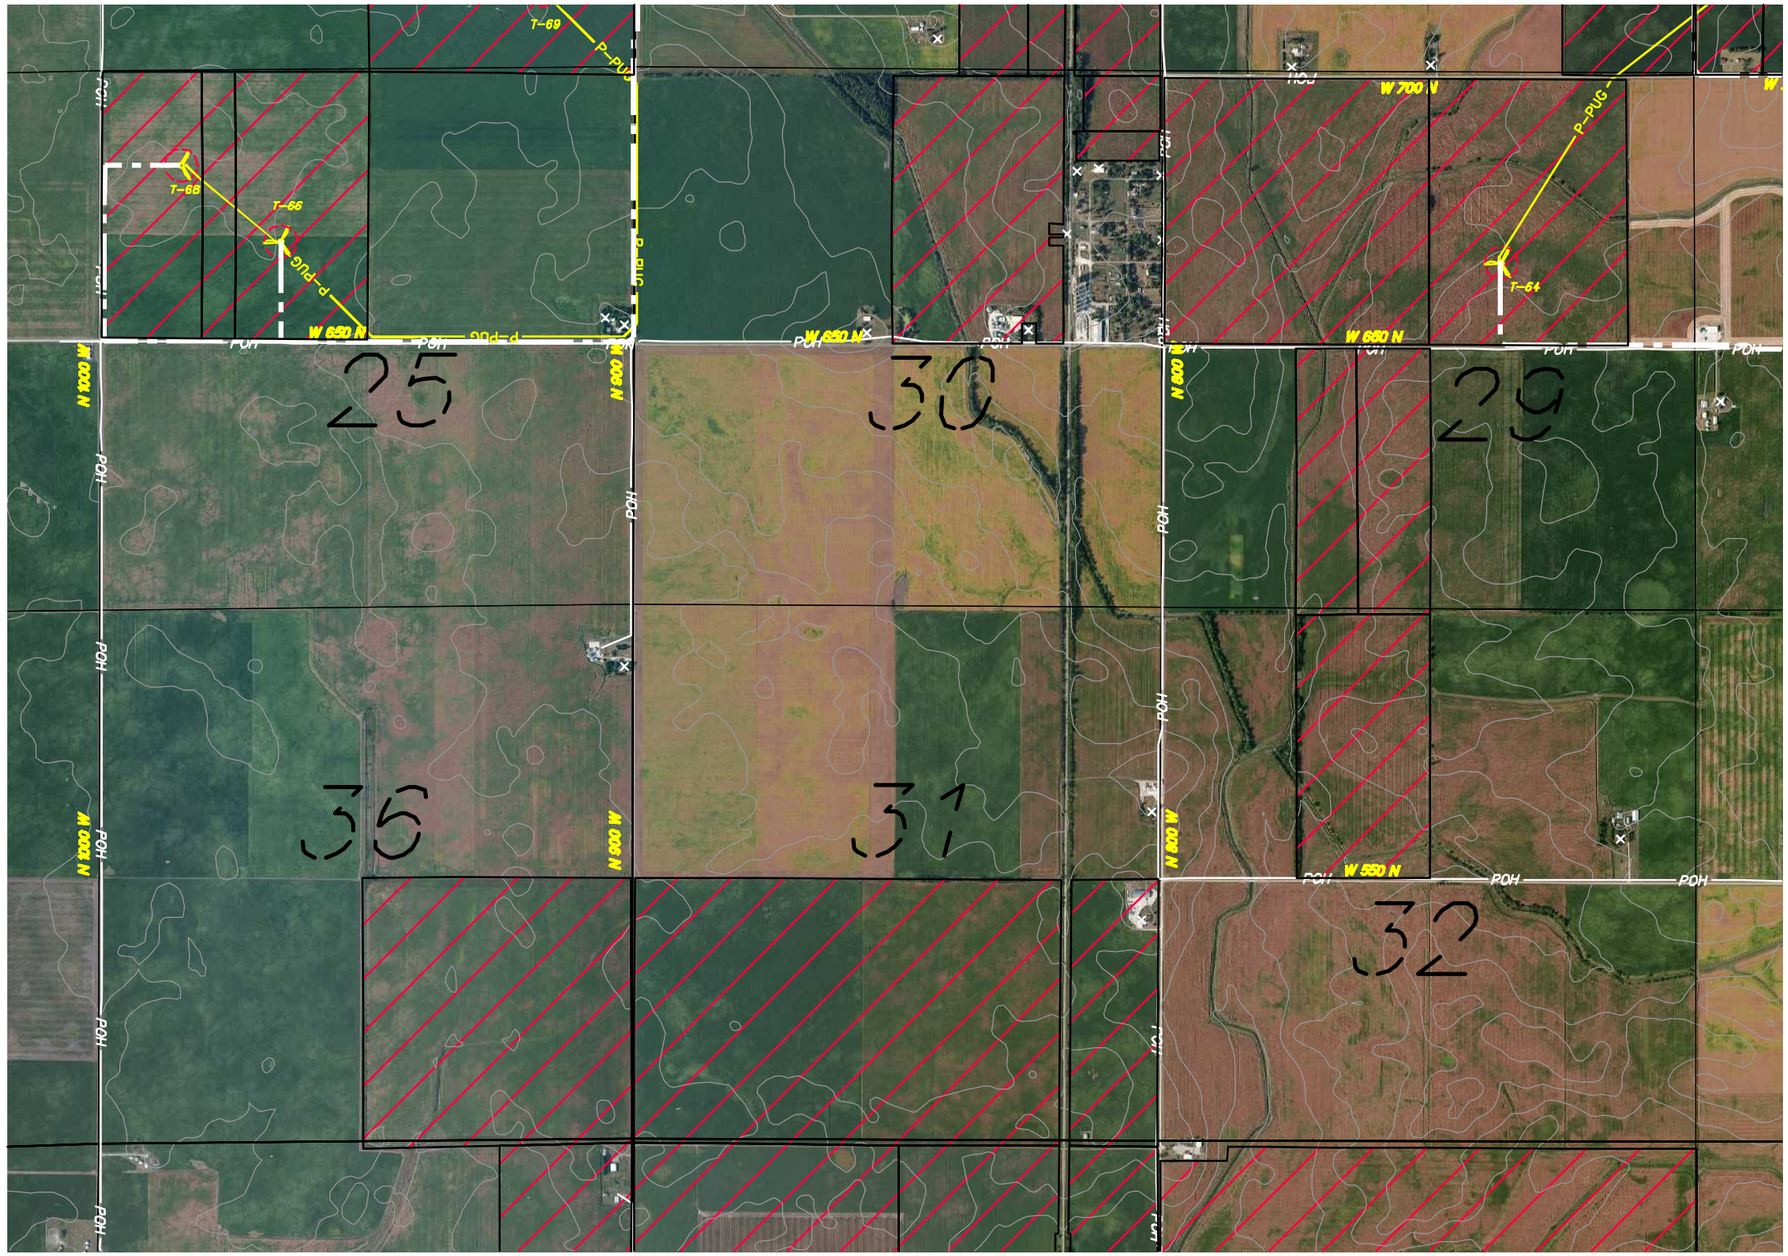

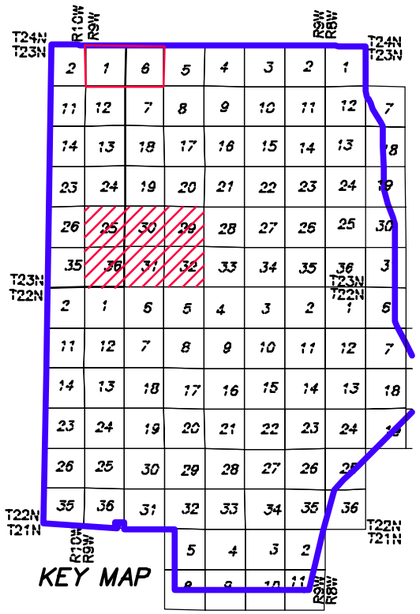

LEGEND

- PROPOSED WIND TURBINE AND TURBINE NUMBER (T-105)
- PROPOSED ACCESS ROAD CENTERLINE LOCATION
- P-PUG — PROPOSED UNDERGROUND COLLECTOR LINE LOCATION
- PARTICIPATING PROJECT PROPERTY
- POH — EXISTING OVERHEAD POWER LINE
- OCCUPIED HOUSE
- 5' CONTOUR LINE

0' 1500' 3000'

Date: 9-19-16 Sheet: 8 OF 15

SHEET 08.dwg

Westwood

Phone (320) 253-9495
Fax (320) 253-8737
Toll Free (800) 270-9495

3701 12th Street North, Suite 206
St. Cloud, MN 56303
westwoodps.com

Westwood Professional Services, Inc.

Designed: .
Checked: .
Drawn: .
Record Drawing by/date: .

Prepared for:

Orion Renewables

Jordan Creek Wind Farm

Warren County, Indiana

Preliminary Site Layout (Detail)

©2016 Westwood Professional Services, Inc.

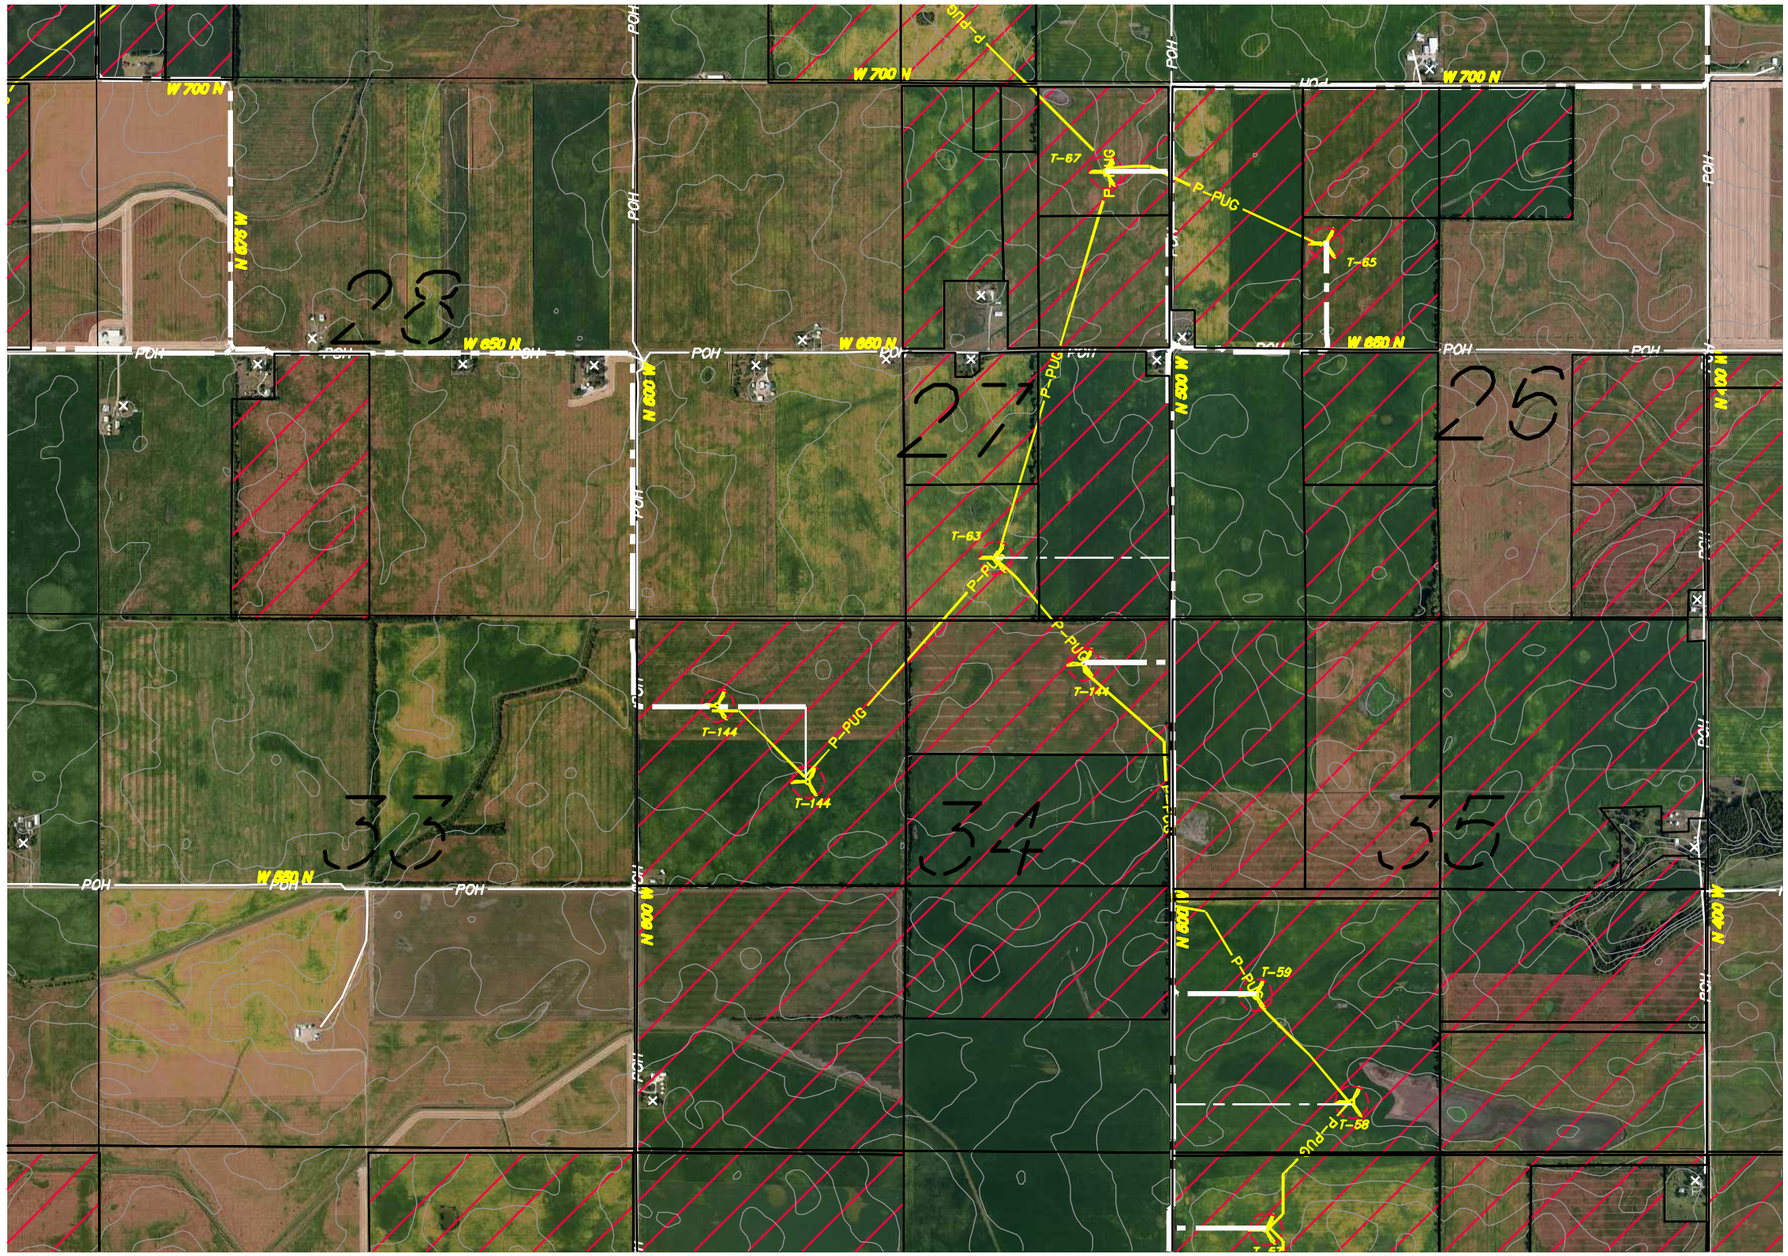

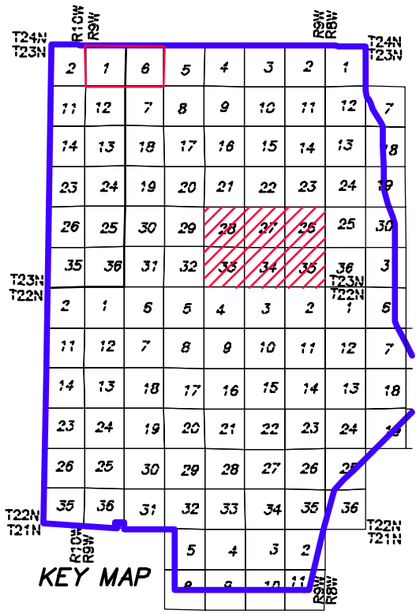

LEGEND

- PROPOSED WIND TURBINE AND TURBINE NUMBER (T-105)
- PROPOSED ACCESS ROAD CENTERLINE LOCATION
- P-PUG — PROPOSED UNDERGROUND COLLECTOR LINE LOCATION
- PARTICIPATING PROJECT PROPERTY
- POH — EXISTING OVERHEAD POWER LINE
- OCCUPIED HOUSE
- 5' CONTOUR LINE

N

0' 1500' 3000'

Date: 9-19-16 Sheet: 9 OF 15

SHEET 09.dwg

Westwood

Phone (320) 253-9495 3701 12th Street North, Suite 206
Fax (320) 253-8737 St. Cloud, MN 56303
Toll Free (800) 270-9495 westwoodps.com

Westwood Professional Services, Inc.

Designed: .
Checked: .
Drawn: .
Record Drawing by/date: .

Prepared for:

Orion Renewables

Jordan Creek Wind Farm

Warren County, Indiana

Preliminary Site Layout (Detail)

©2016 Westwood Professional Services, Inc.

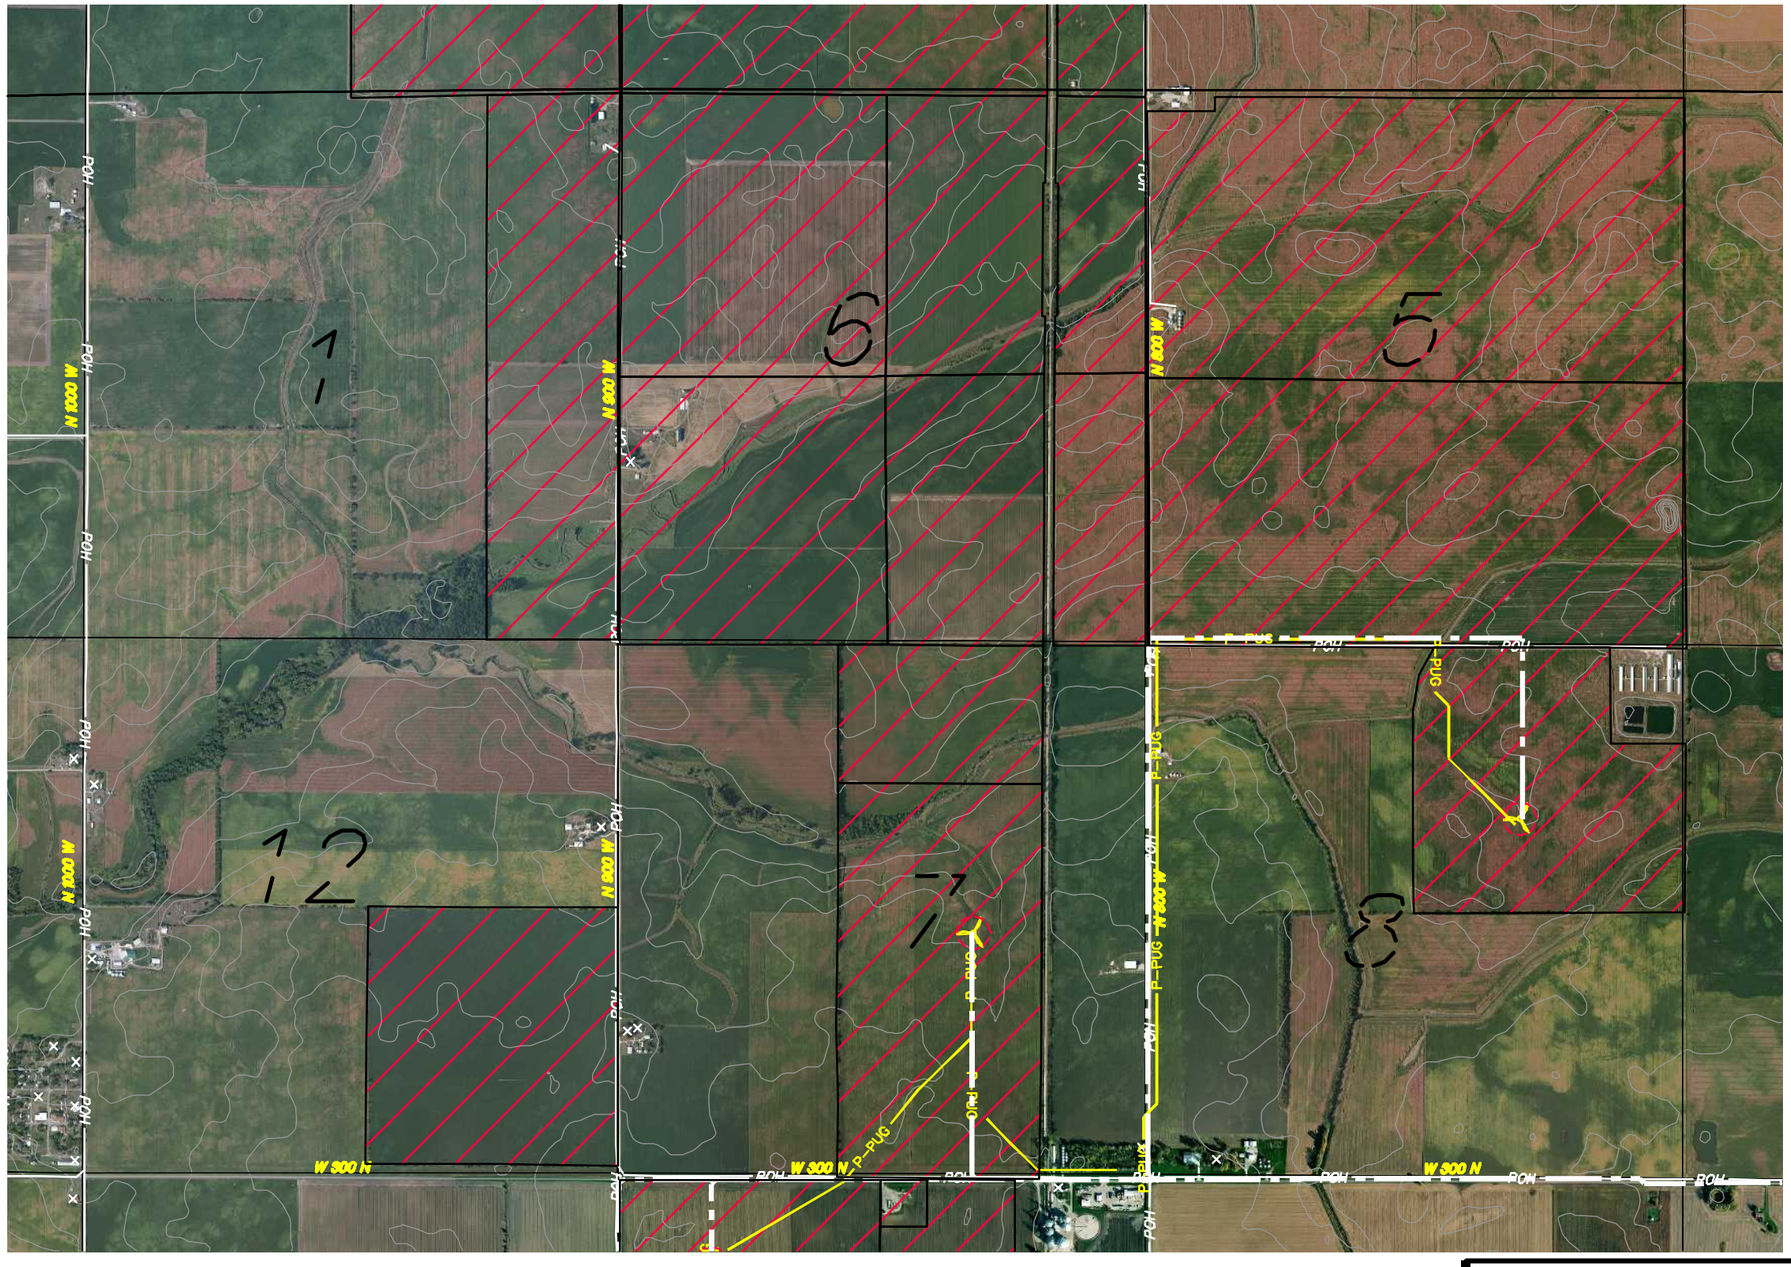

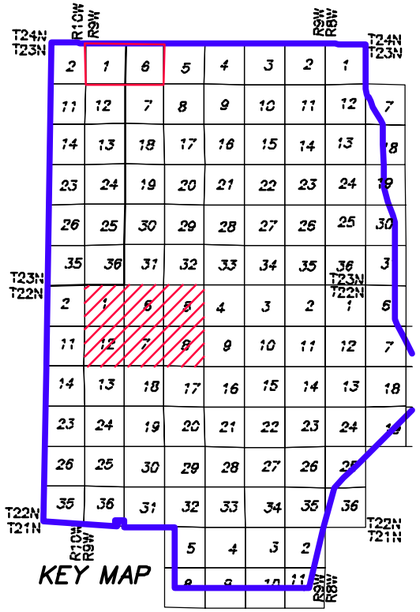

LEGEND

- PROPOSED WIND TURBINE AND TURBINE NUMBER (T-105)
- PROPOSED ACCESS ROAD CENTERLINE LOCATION
- PROPOSED UNDERGROUND COLLECTOR LINE LOCATION (P-PUG)
- PARTICIPATING PROJECT PROPERTY
- EXISTING OVERHEAD POWER LINE (POH)
- OCCUPIED HOUSE
- 5' CONTOUR LINE

N

0' 1500' 3000'

Date: 9-19-16 Sheet: 10 OF 15

SHEET 10.dwg

Westwood

Phone (320) 253-9495 3701 12th Street North, Suite 206
Fax (320) 253-8737 St. Cloud, MN 56303
Toll Free (800) 270-9495 westwoodps.com

Westwood Professional Services, Inc.

Designed: .
Checked: .
Drawn: .
Record Drawing by/date: .

Prepared for:

Orion Renewables

Jordan Creek Wind Farm

Warren County, Indiana

Preliminary Site Layout (Detail)

©2016 Westwood Professional Services, Inc.

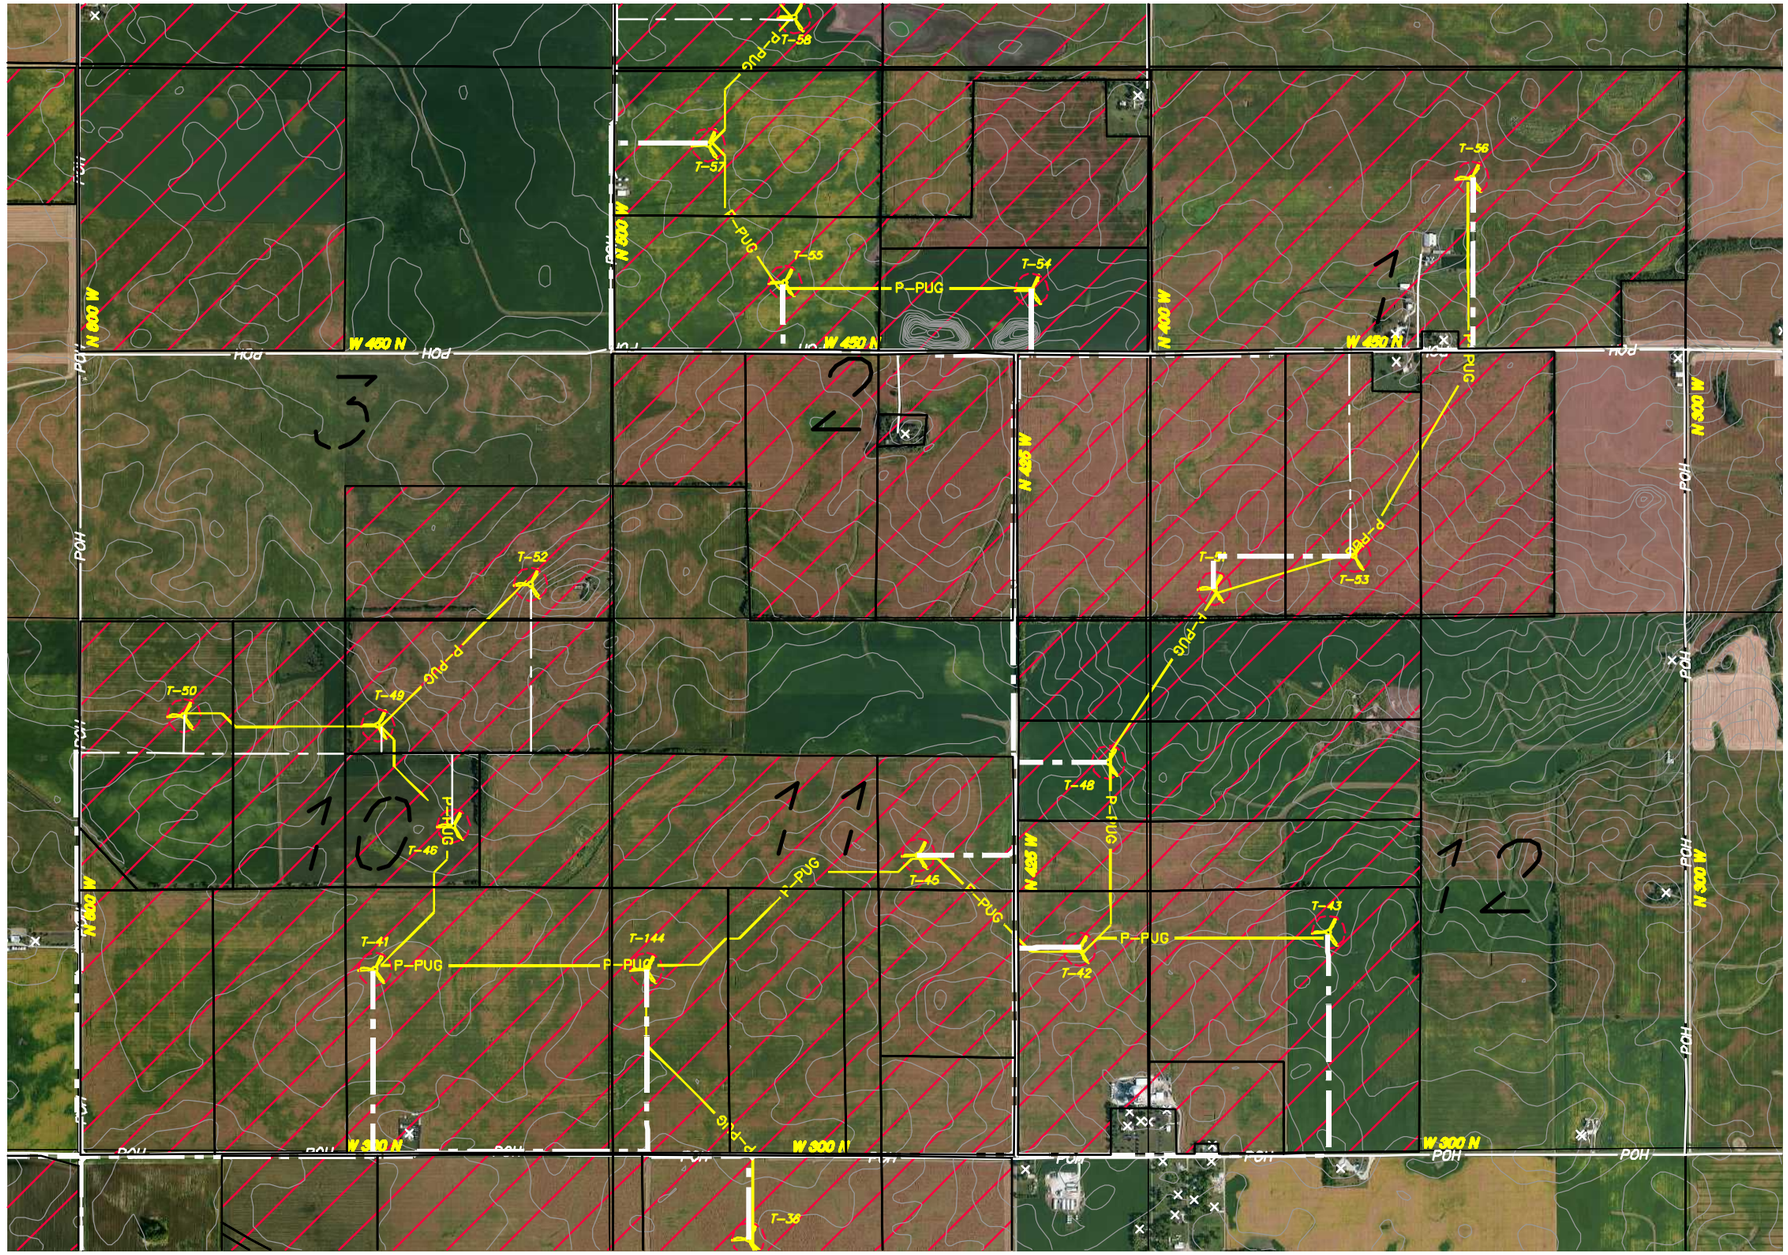

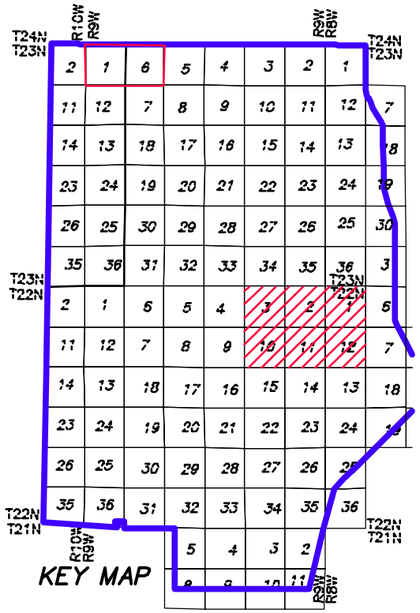

LEGEND

- T-105 — PROPOSED WIND TURBINE AND TURBINE NUMBER
- PROPOSED ACCESS ROAD CENTERLINE LOCATION
- P-PUG — PROPOSED UNDERGROUND COLLECTOR LINE LOCATION
- PARTICIPATING PROJECT PROPERTY
- POH — EXISTING OVERHEAD POWER LINE
- OCCUPIED HOUSE
- 5' CONTOUR LINE

N

0' 1500' 3000'

Date: 9-19-16 Sheet: 11 OF 15

SHEET 11.dwg

Westwood

Phone (320) 253-9495
Fax (320) 253-8737
Toll Free (800) 270-9495

3701 12th Street North, Suite 206
St. Cloud, MN 56303
westwoodps.com

Westwood Professional Services, Inc.

Designed: .
Checked: .
Drawn: .
Record Drawing by/date: .

Prepared for:

Orion Renewables

Jordan Creek Wind Farm

Warren County, Indiana

Preliminary Site Layout (Detail)

©2016 Westwood Professional Services, Inc.

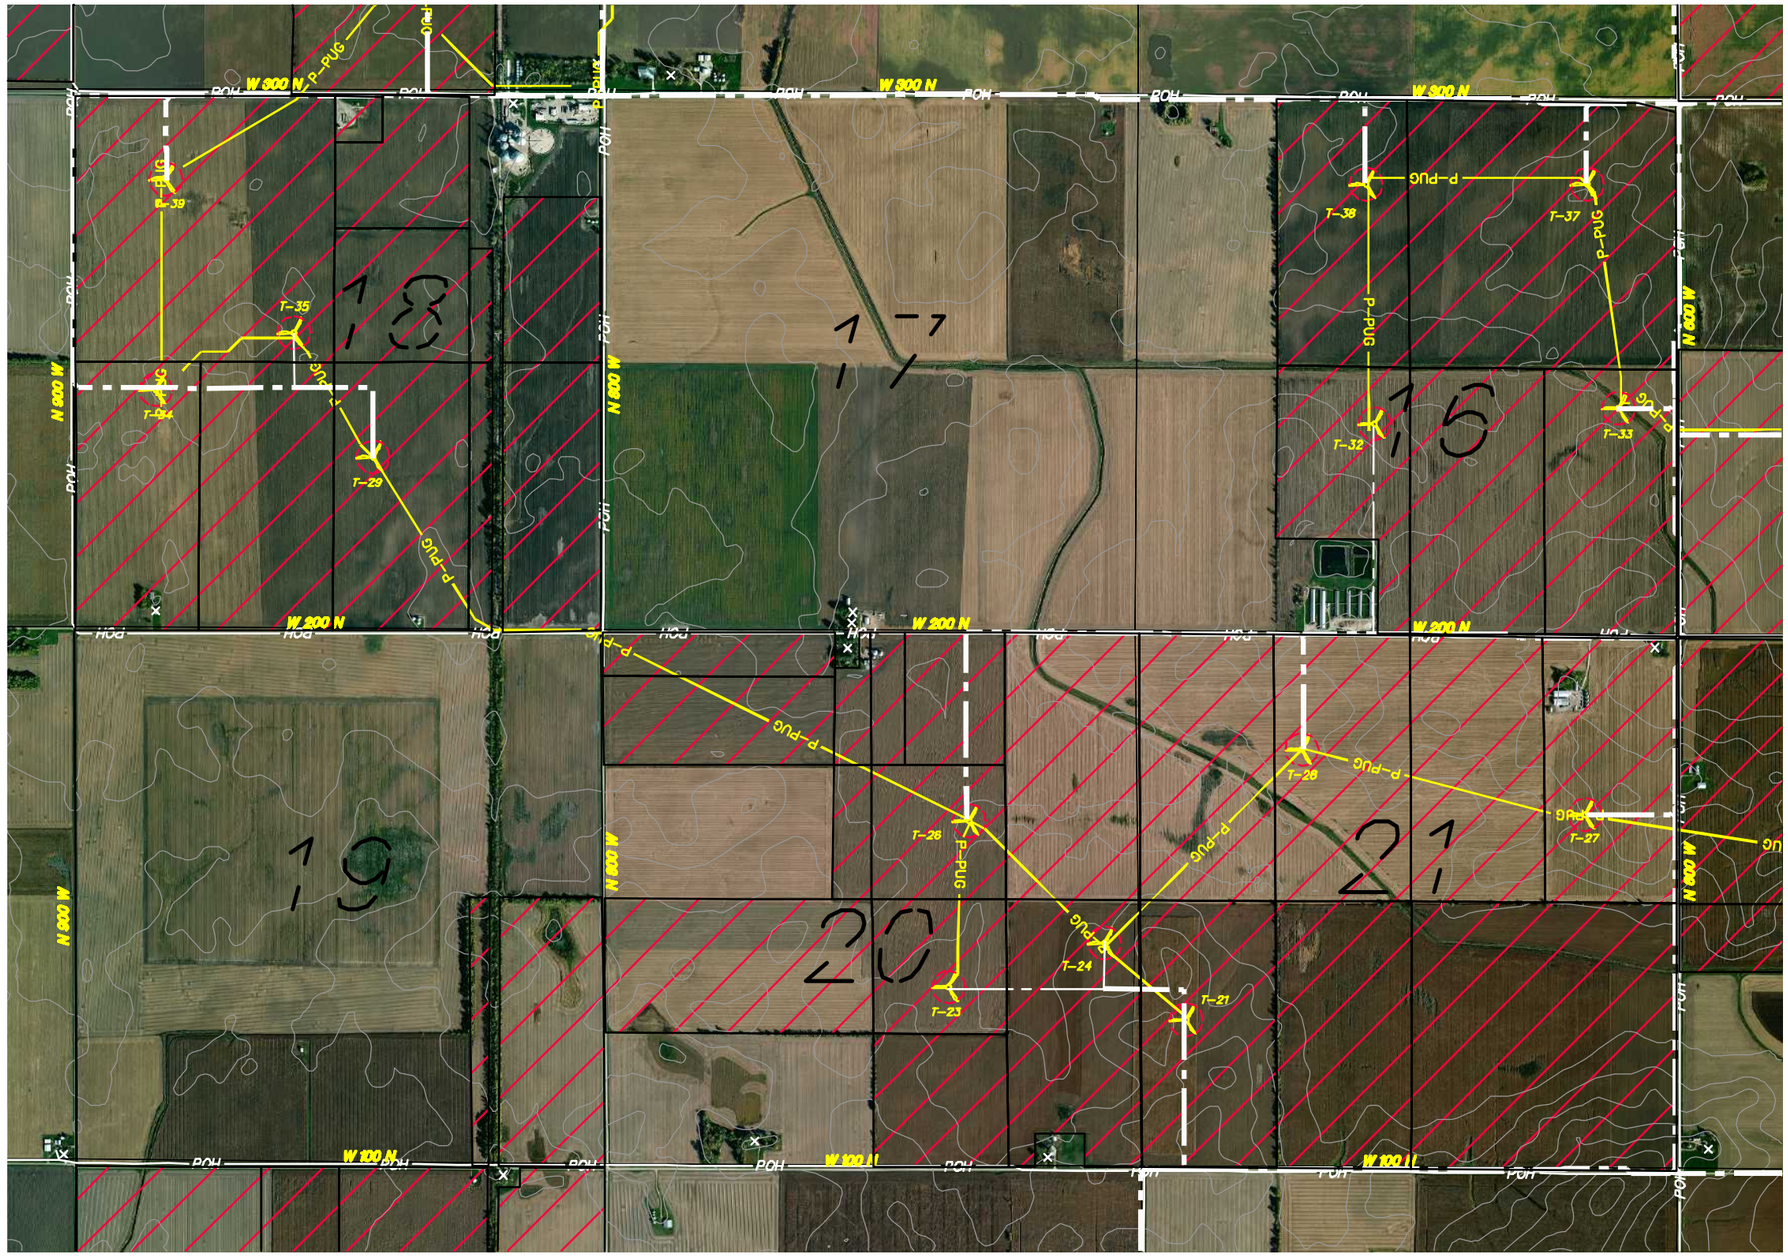

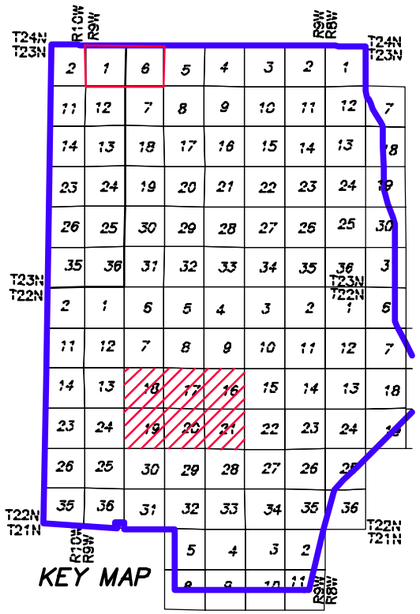

LEGEND

- PROPOSED WIND TURBINE AND TURBINE NUMBER (T-105)
- PROPOSED ACCESS ROAD CENTERLINE LOCATION
- P-PUG — PROPOSED UNDERGROUND COLLECTOR LINE LOCATION
- PARTICIPATING PROJECT PROPERTY
- POH — EXISTING OVERHEAD POWER LINE
- OCCUPIED HOUSE
- 5' CONTOUR LINE

0' 1500' 3000'

Date: 9-19-16 Sheet: 12 OF 15

SHEET 12.dwg

Westwood

Phone (320) 253-9495
Fax (320) 253-8737
Toll Free (800) 270-9495

3701 12th Street North, Suite 206
St. Cloud, MN 56303
westwoodps.com

Westwood Professional Services, Inc.

Designed: .
Checked: .
Drawn: .
Record Drawing by/date: .

Prepared for:

Orion Renewables

Jordan Creek Wind Farm

Warren County, Indiana

Preliminary Site Layout (Detail)

©2016 Westwood Professional Services, Inc.

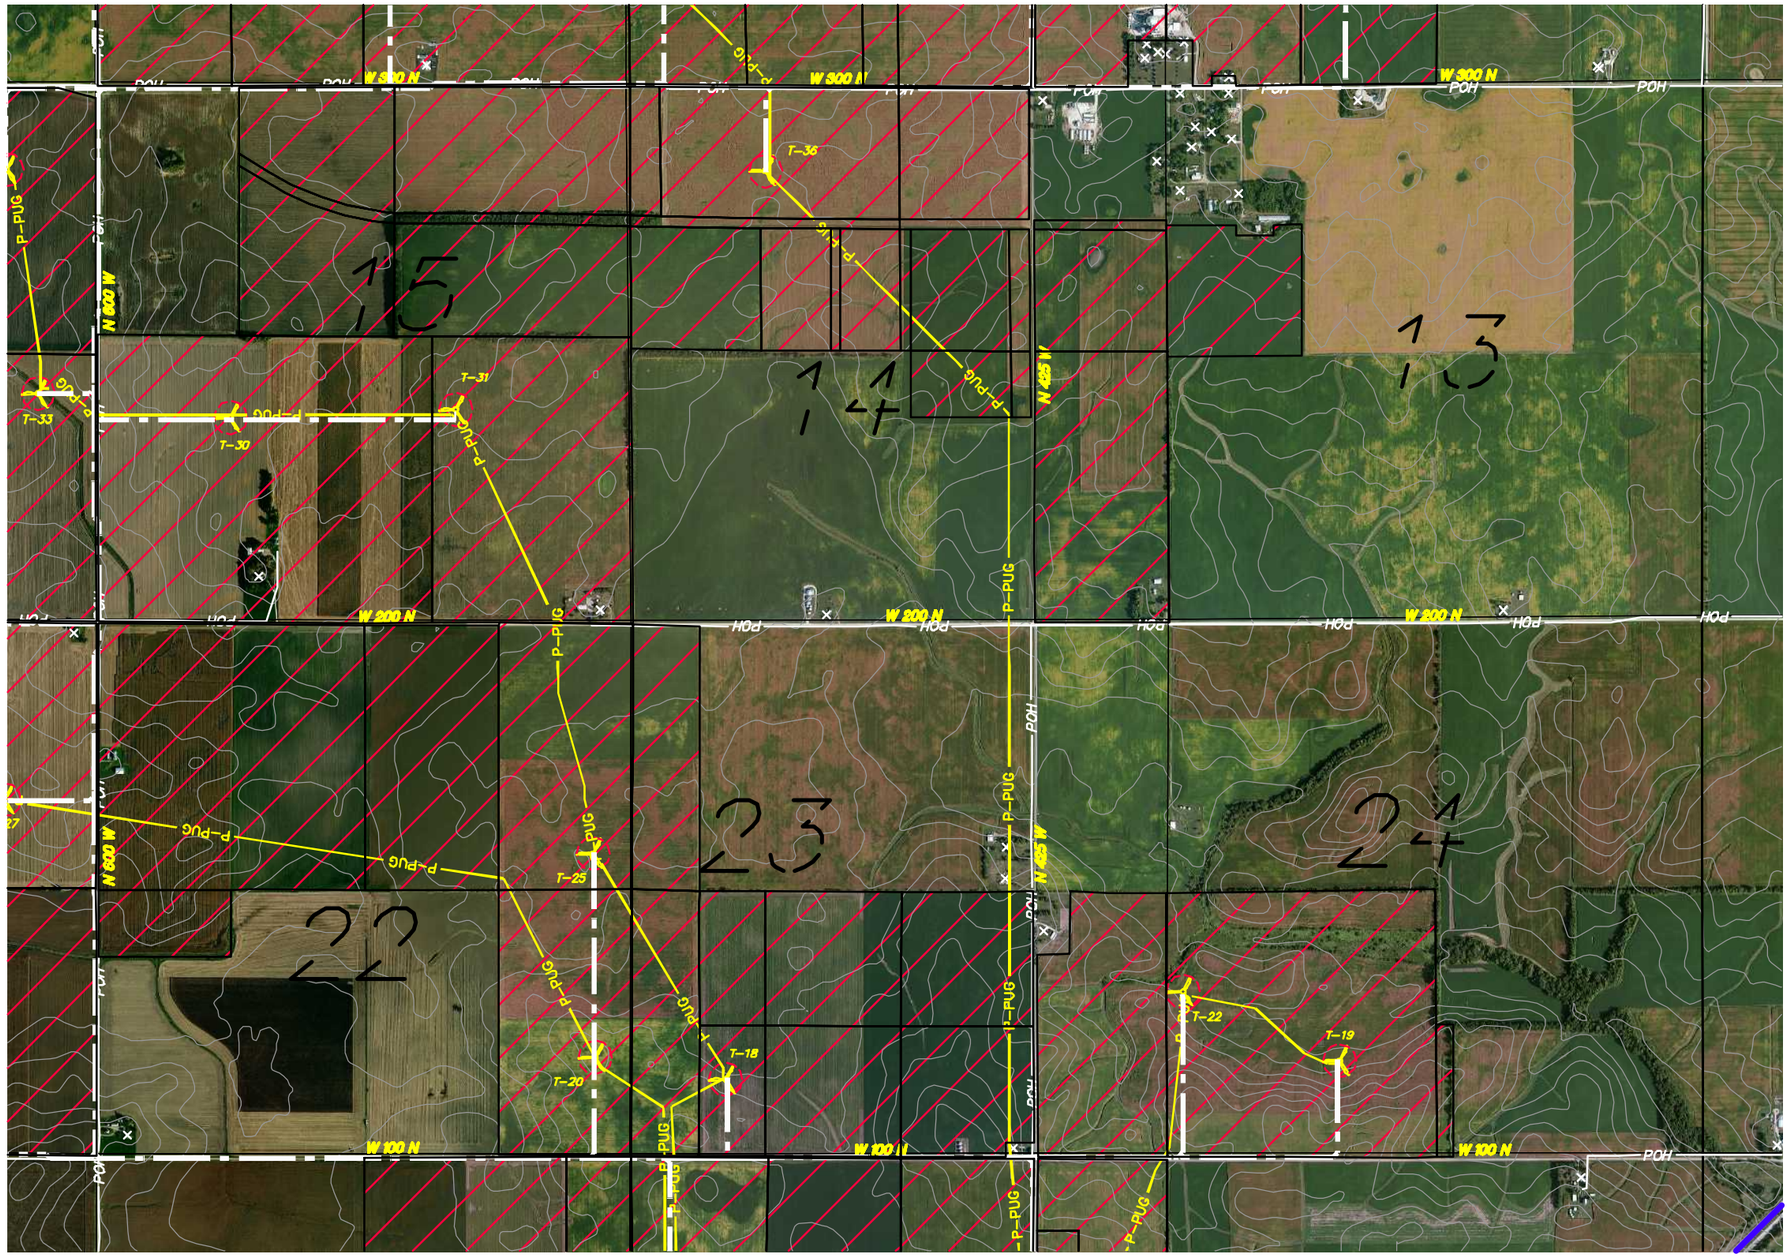

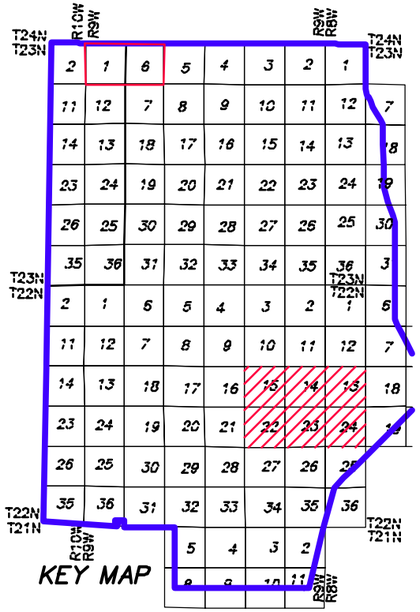

LEGEND

- T-105 — PROPOSED WIND TURBINE AND TURBINE NUMBER
- PROPOSED ACCESS ROAD CENTERLINE LOCATION
- P-PUG — PROPOSED UNDERGROUND COLLECTOR LINE LOCATION
- PARTICIPATING PROJECT PROPERTY
- POH — EXISTING OVERHEAD POWER LINE
- OCCUPIED HOUSE
- 5' CONTOUR LINE

0' 1500' 3000'

Date: 9-19-16 Sheet: 13 OF 15

SHEET 13.dwg

Westwood

Phone (320) 253-9495
Fax (320) 253-8737
Toll Free (800) 270-9495

3701 12th Street North, Suite 206
St. Cloud, MN 56303
westwoodps.com

Westwood Professional Services, Inc.

Designed: .
Checked: .
Drawn: .
Record Drawing by/date: .

Prepared for:

Orion Renewables

Jordan Creek Wind Farm

Warren County, Indiana

Preliminary Site Layout (Detail)

©2016 Westwood Professional Services, Inc.

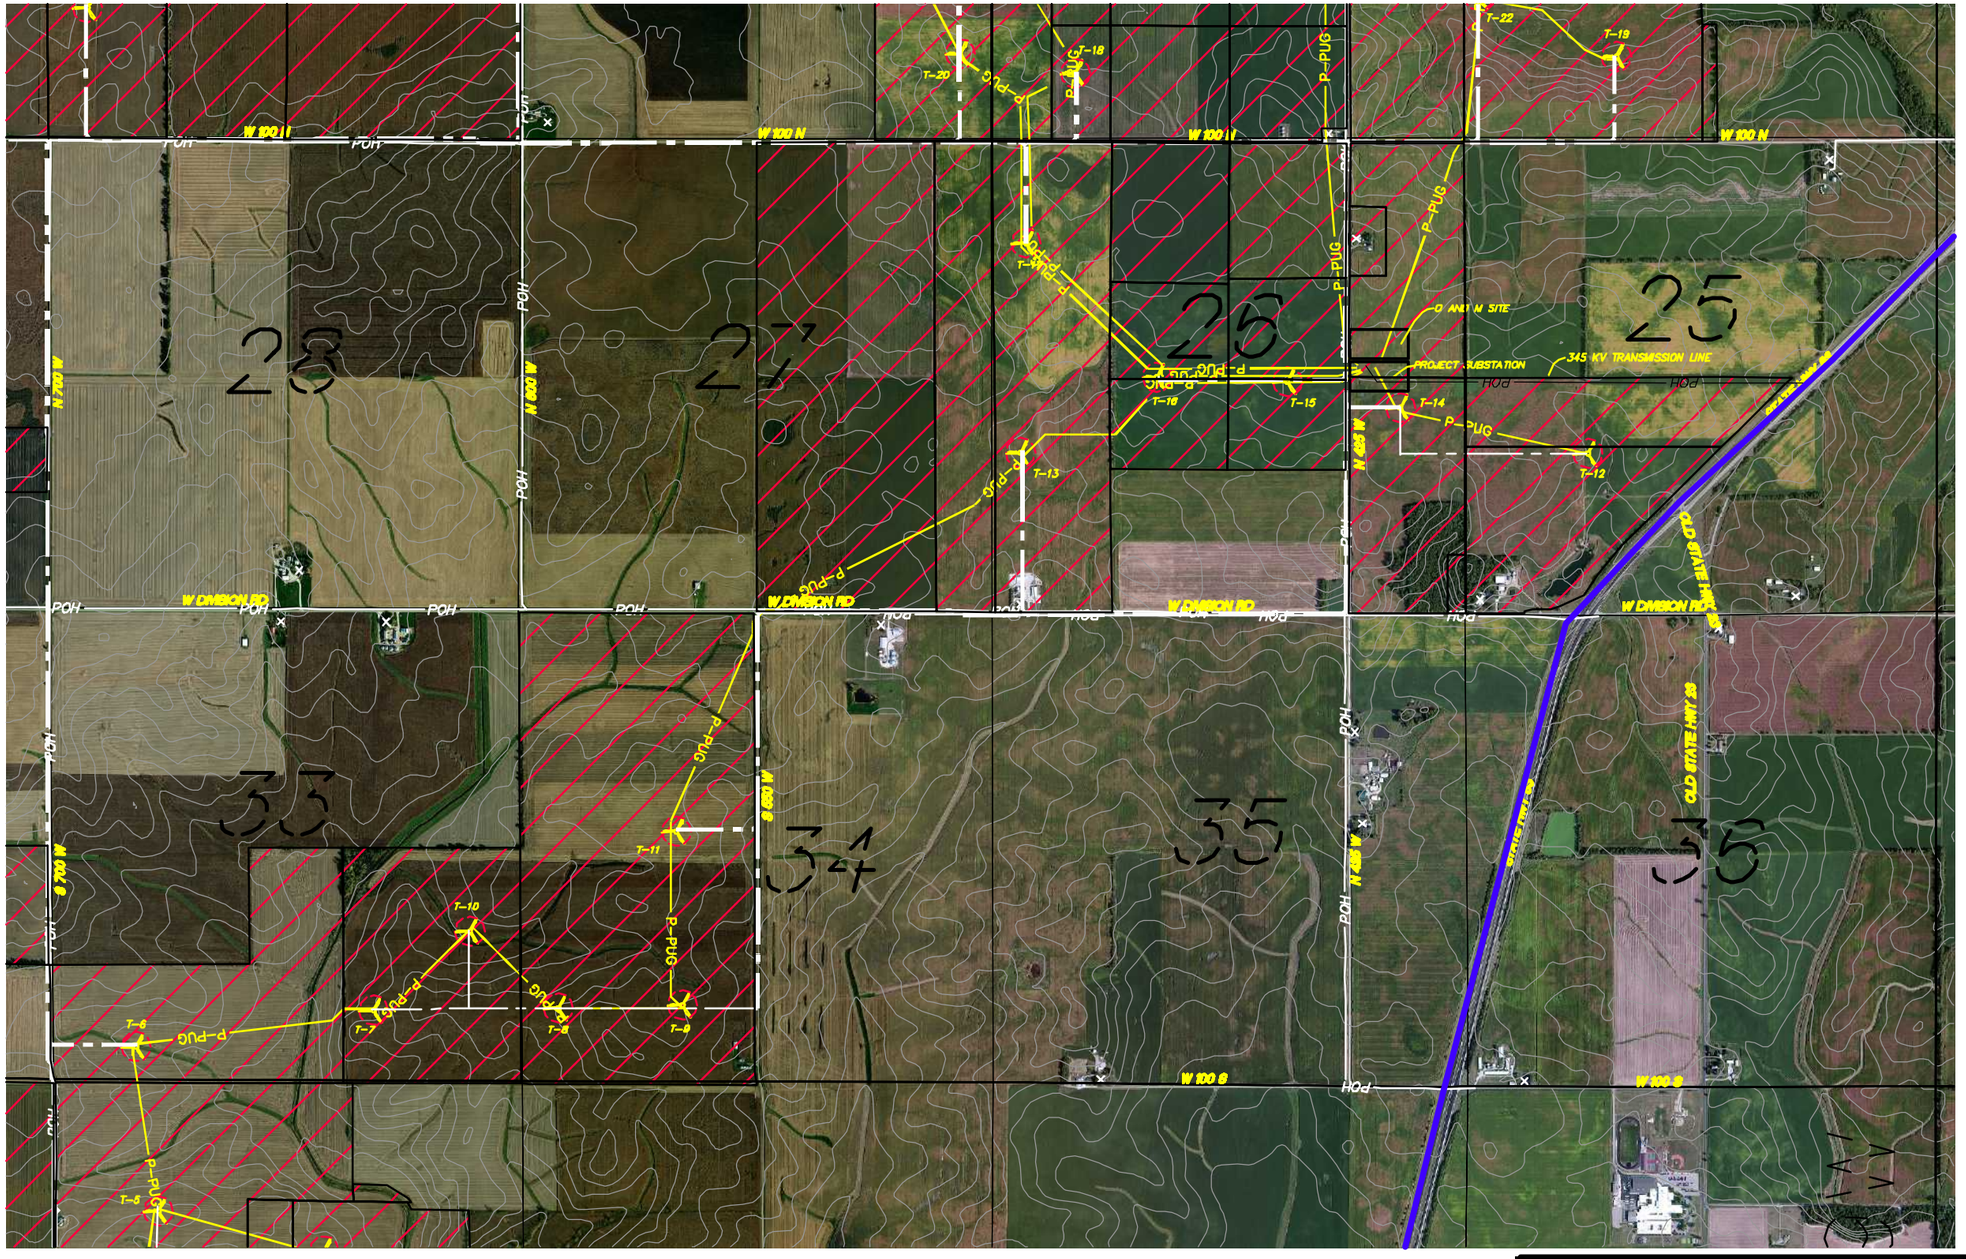

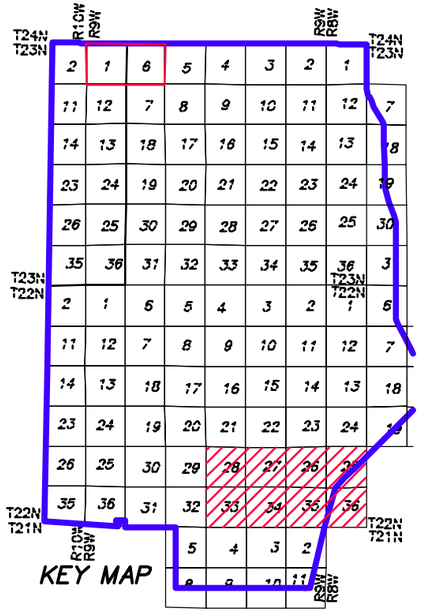

LEGEND

- T-105 — PROPOSED WIND TURBINE AND TURBINE NUMBER
- PROPOSED ACCESS ROAD CENTERLINE LOCATION
- P-PUG — PROPOSED UNDERGROUND COLLECTOR LINE LOCATION
- PARTICIPATING PROJECT PROPERTY
- POH — EXISTING OVERHEAD POWER LINE
- OCCUPIED HOUSE
- 5' CONTOUR LINE

0' 1700' 3400'

Date: 9-19-16 Sheet: 14 OF 15

SHEET 14.dwg

Westwood

Phone (320) 253-9495
Fax (320) 253-8737
Toll Free (800) 270-9495

3701 12th Street North, Suite 206
St. Cloud, MN 56303
westwoodps.com

Westwood Professional Services, Inc.

Designed: .
Checked: .
Drawn: .
Record Drawing by/date: .

Prepared for:

Orion Renewables

Jordan Creek Wind Farm

Warren County, Indiana

Preliminary Site Layout (Detail)

©2016 Westwood Professional Services, Inc.

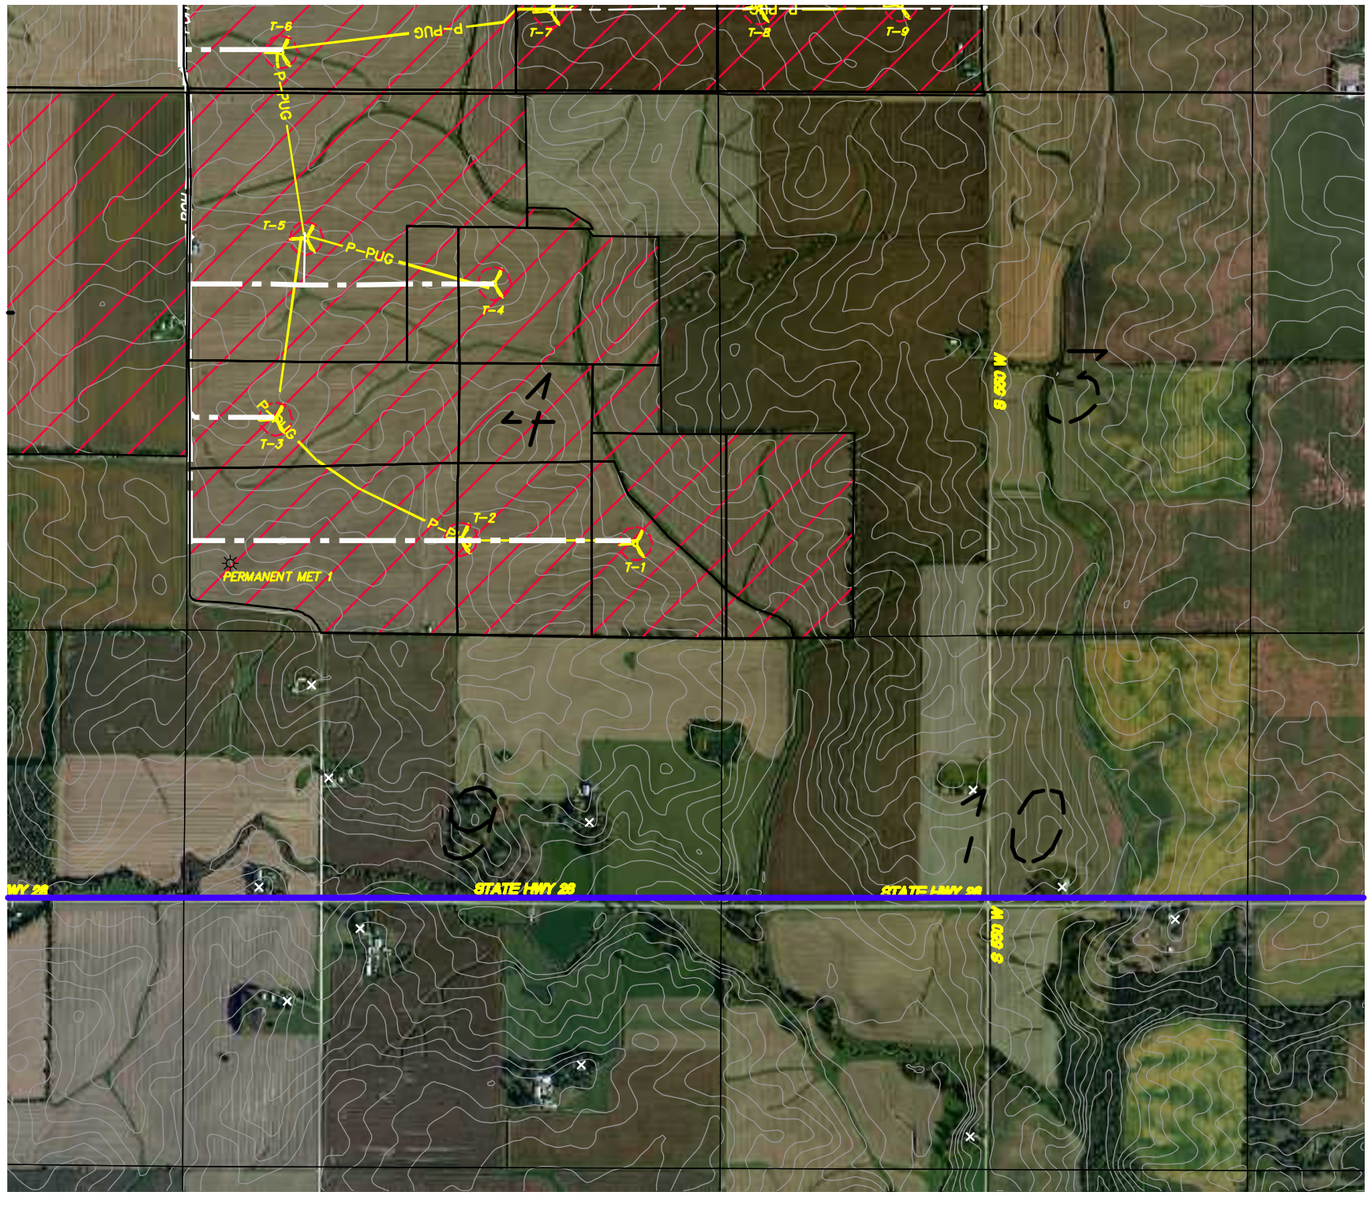

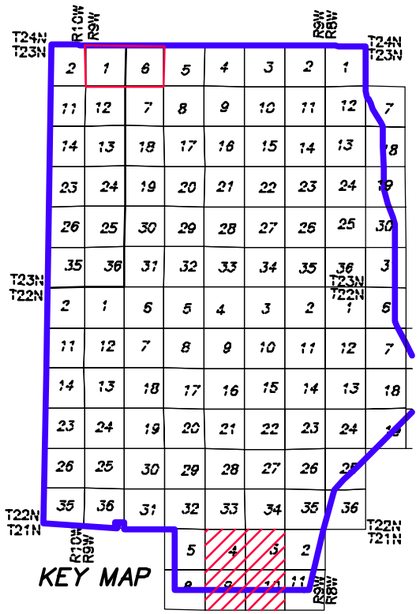

LEGEND

- PROPOSED WIND TURBINE AND TURBINE NUMBER (T-105)
- PROPOSED ACCESS ROAD CENTERLINE LOCATION
- PROPOSED UNDERGROUND COLLECTOR LINE LOCATION (P-PUG)
- PARTICIPATING PROJECT PROPERTY
- EXISTING OVERHEAD POWER LINE (POH)
- OCCUPIED HOUSE
- 5' CONTOUR LINE

0' 1500' 3000'

Date: 9-19-16 Sheet: 15 OF 15

SHEET 15.dwg

Westwood

Phone (320) 253-9495 3701 12th Street North, Suite 206
Fax (320) 253-8737 St. Cloud, MN 56303
Toll Free (800) 270-9495 westwoodps.com

Westwood Professional Services, Inc.

Designed: .
Checked: .
Drawn: .
Record Drawing by/date: .

Prepared for:
Orion Renewables

Jordan Creek Wind Farm

Warren County, Indiana

Preliminary Site Layout (Detail)