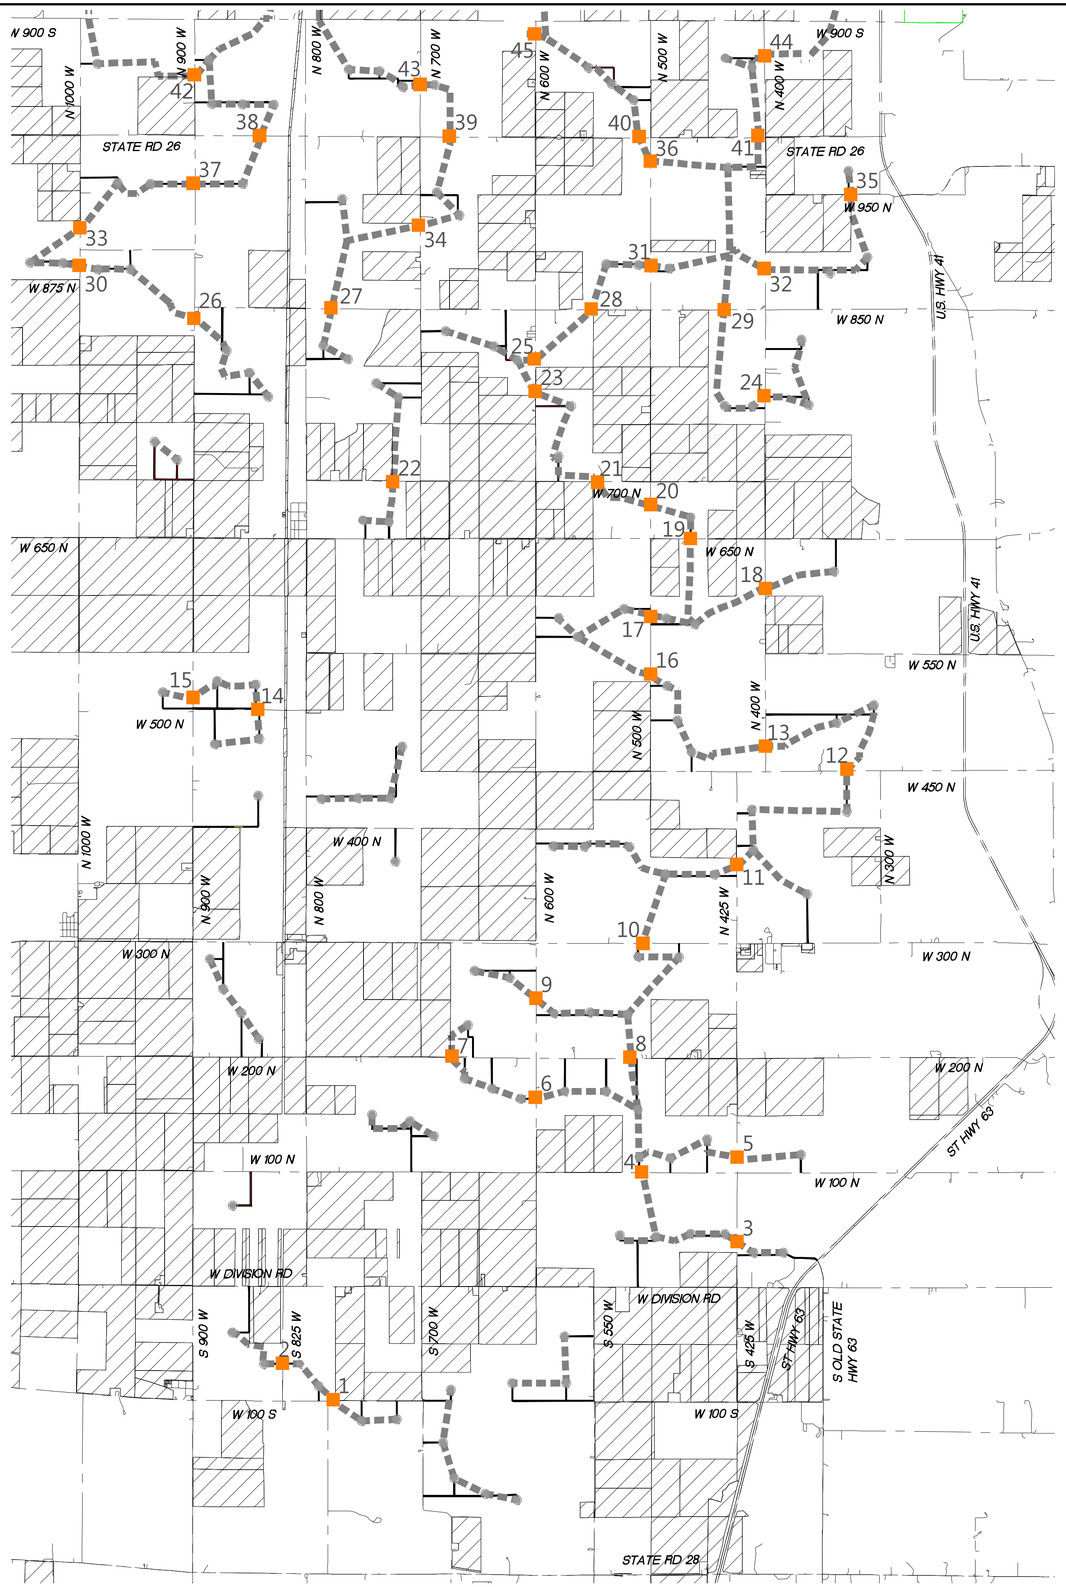

LEGEND:

- TURBINE LOCATION
- PROPOSED ACCESS ROAD
- EXISTING ROAD CENTERLINE
- OUT OF PROJECT BOUNDARY
- PROPOSED CRANE PATH
- # CRANE PATH CROSSING

ROAD	XING ID	LATITUDE	LONGITUDE
W 100 S	1	40.3015	-87.4680
S 825 W	2	40.3061	-87.4765
N 425 W	3	40.3217	-87.4012
W 100 N	4	40.3305	-87.4171
N 425 W	5	40.3325	-87.4013
N 600 W	6	40.3400	-87.4347
W 200 N	7	40.3451	-87.4486
W 200 N	8	40.3451	-87.4191
N 600 W	9	40.3525	-87.4347
W 300 N	10	40.3595	-87.4170
N 425 W	11	40.3696	-87.4015
W 450 N	12	40.3817	-87.3833
N 400 W	13	40.3846	-87.3968
W 500 N	14	40.3890	-87.4810
N 900 W	15	40.3905	-87.4918
N 500 W	16	40.3937	-87.4159
N 500 W	17	40.4010	-87.4160
N 400 W	18	40.4046	-87.3969
W 650 N	19	40.4109	-87.4094
N 500 W	20	40.4151	-87.4160
W 700 N	21	40.4180	-87.4248
W 700 N	22	40.4179	-87.4588
N 600 W	23	40.4294	-87.4352
N 400 W	24	40.4290	-87.3973
N 600 W	25	40.4335	-87.4354
N 900 W	26	40.4385	-87.4919
W 850 N	27	40.4399	-87.4692
W 850 N	28	40.4399	-87.4260
W 850 N	29	40.4399	-87.4039
N 1000 W	30	40.4451	-87.5110
N 500 W	31	40.4455	-87.4161
N 400 W	32	40.4451	-87.3973
N 1000 W	33	40.4499	-87.5109
N 700 W	34	40.4505	-87.4547
Co Rd 950 N	35	40.4546	-87.3830
N 500 W	36	40.4587	-87.4163
N 900 W	37	40.4556	-87.4921
W 1000 N	38	40.4617	-87.4812
W 1000 N	39	40.4618	-87.4497
W 1000 N	40	40.4618	-87.4182
W 1000 N	41	40.4620	-87.3984
N 900 W	42	40.4694	-87.4920
N 700 W	43	40.4683	-87.4545
N 400 W	44	40.4721	-87.3973
N 600 W	45	40.4748	-87.4356

Westwood

Phone (952) 937-5150
Fax (952) 937-5822
Toll Free (888) 937-5150

12701 Whitewater Drive, Suite #300
Minnetonka, MN 55343
westwoodps.com

Westwood Professional Services, Inc.

PREPARED FOR:

NEXTera ENERGY

700 Universe Blvd
Juno Beach, Florida 33408

REVISIONS:

#	DATE	COMMENT

0' 3500' 7000' 10500'

Jordan Creek Wind Project

Warren and Benton Counties, Indiana

Exhibit B - Warren County Proposed Crane Crossings

NOT FOR CONSTRUCTION

DATE: 1/24/2020

SHEET: 1